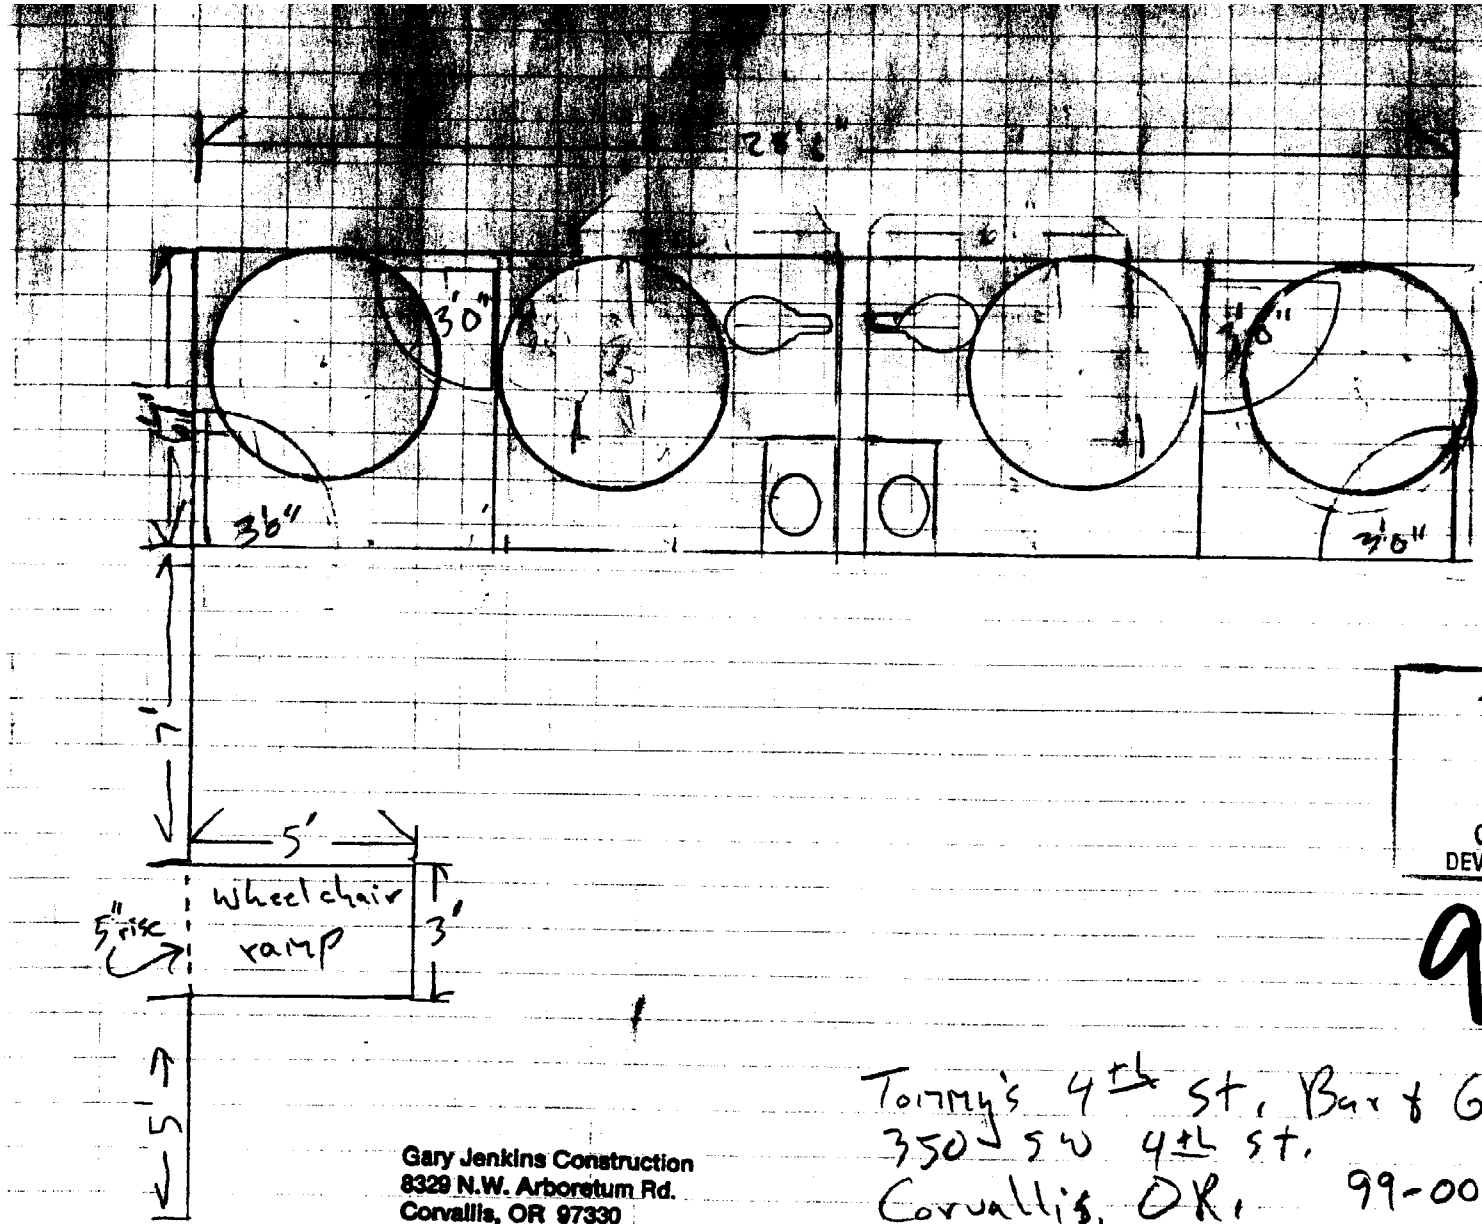

APPROVED
DWC/JD
JUN 8
CITY OF CORVALLIS
DEVELOPMENT SERVICES

99-00003

Tommy's 4th St. Bar & Grill
350 SW 4th St.
Corvallis, OR. 99-00003
Plan Revision

TO BE MICROFILMED

BLD99-00003

north

Gary Jenkins Construction
8329 N.W. Arboretum Rd.
Corvallis, OR 97330
(541) 745-3924
cell #990-4448

350 SW 4th St.