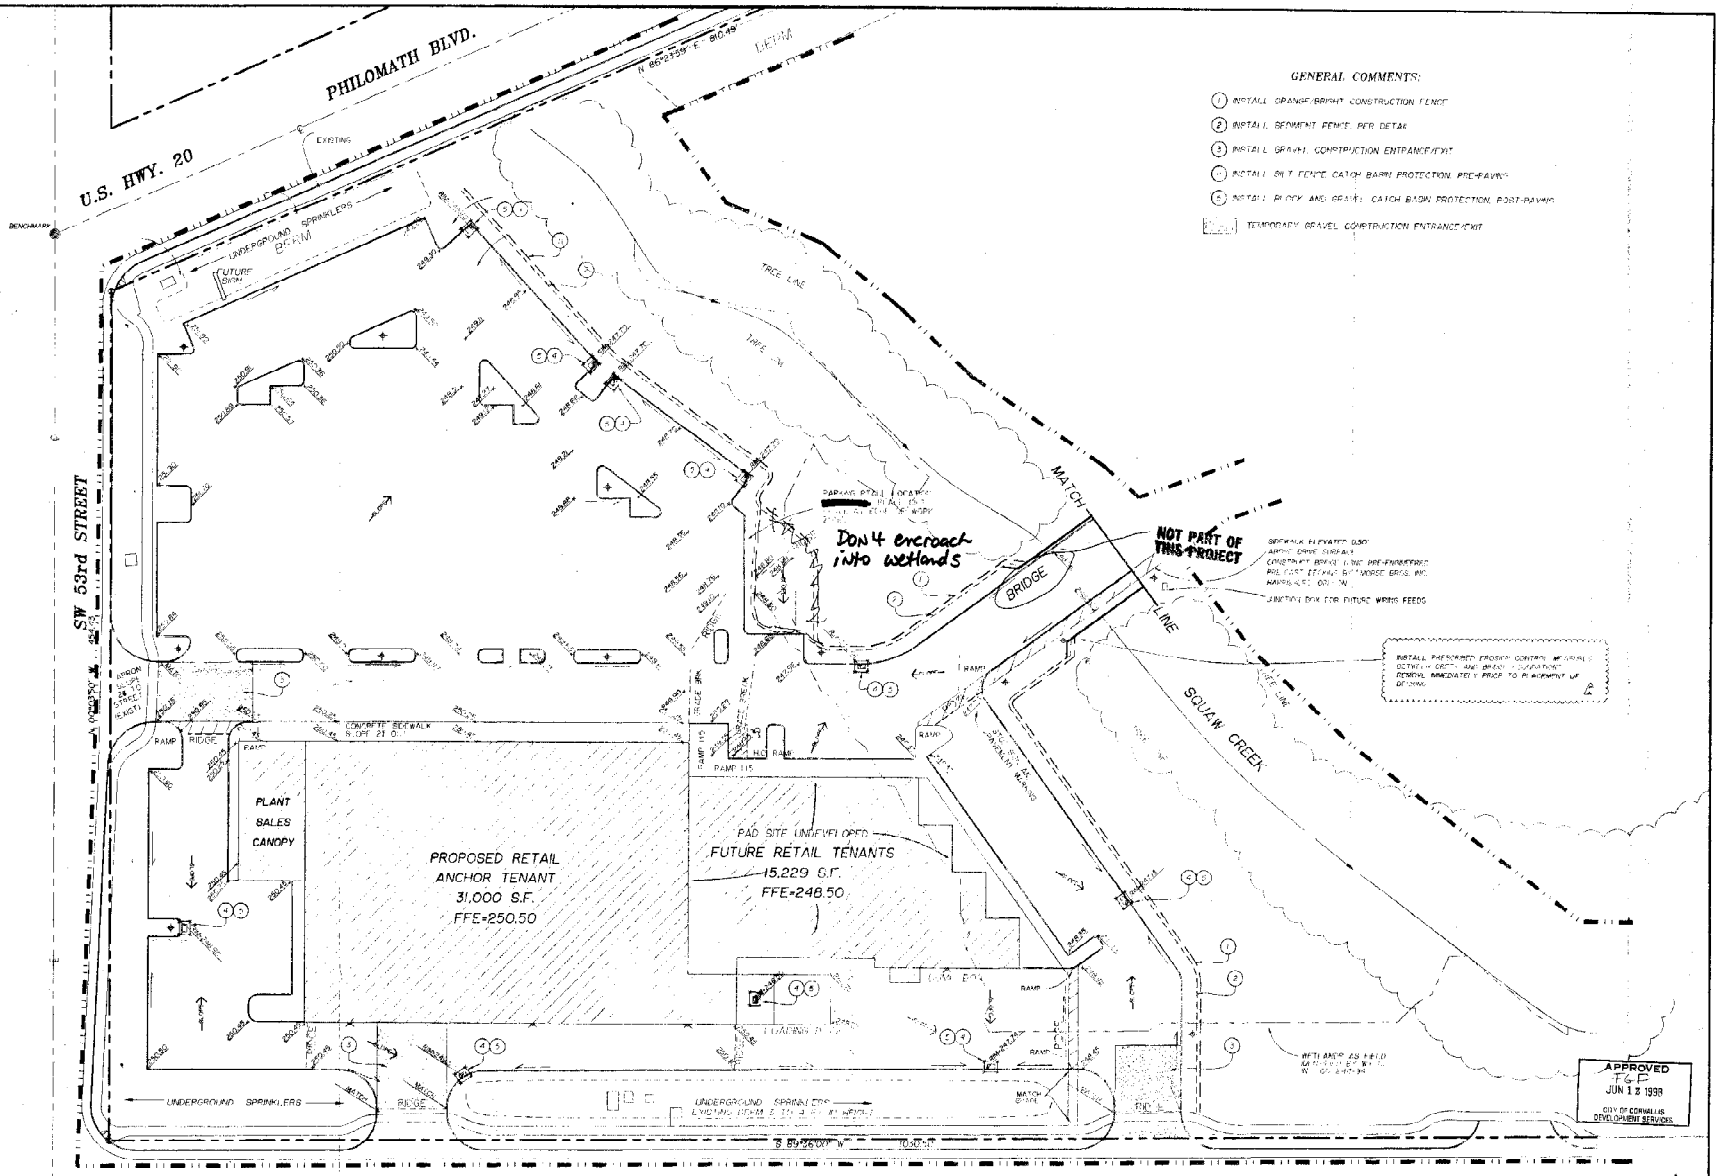

EXC98-00004
RECEIVED
NOV 0 7 '98
DEVELOPMENT SERVICES
ADDENDUM
1555 SW 53RD
Bi Mart

Branch Engineering
310 5th Street
Springfield, Oregon 97477
(541)746-0637 FAX (541)746-0339

REGISTERED PROFESSIONAL ENGINEER — OREGON — PAMELA J. PHILLIPS

PROJECT TITLE: CORVALLIS STORE 1555 SW 53RD
CLIENT: BI-MART COMPANY

REVISIONS			
#	REVISION	DATE	BY
1		4-23-98	S.G.K.
2		5-7-98	S.G.K.

DATE:	19 MARCH 1998
SCALE:	1"=30'-0"
PROJ. NO.	96-288
DWG.	96288.DWG
DESIGNER:	P.J.P.
DRAWN BY:	AD/FJS/SK/MMH
CHK'D BY:	

DESCRIPTION: EROSION (1200C) PLAN

DRAWING NO. EC1

SHEET NO.

© Branch Engineering Inc. 1998

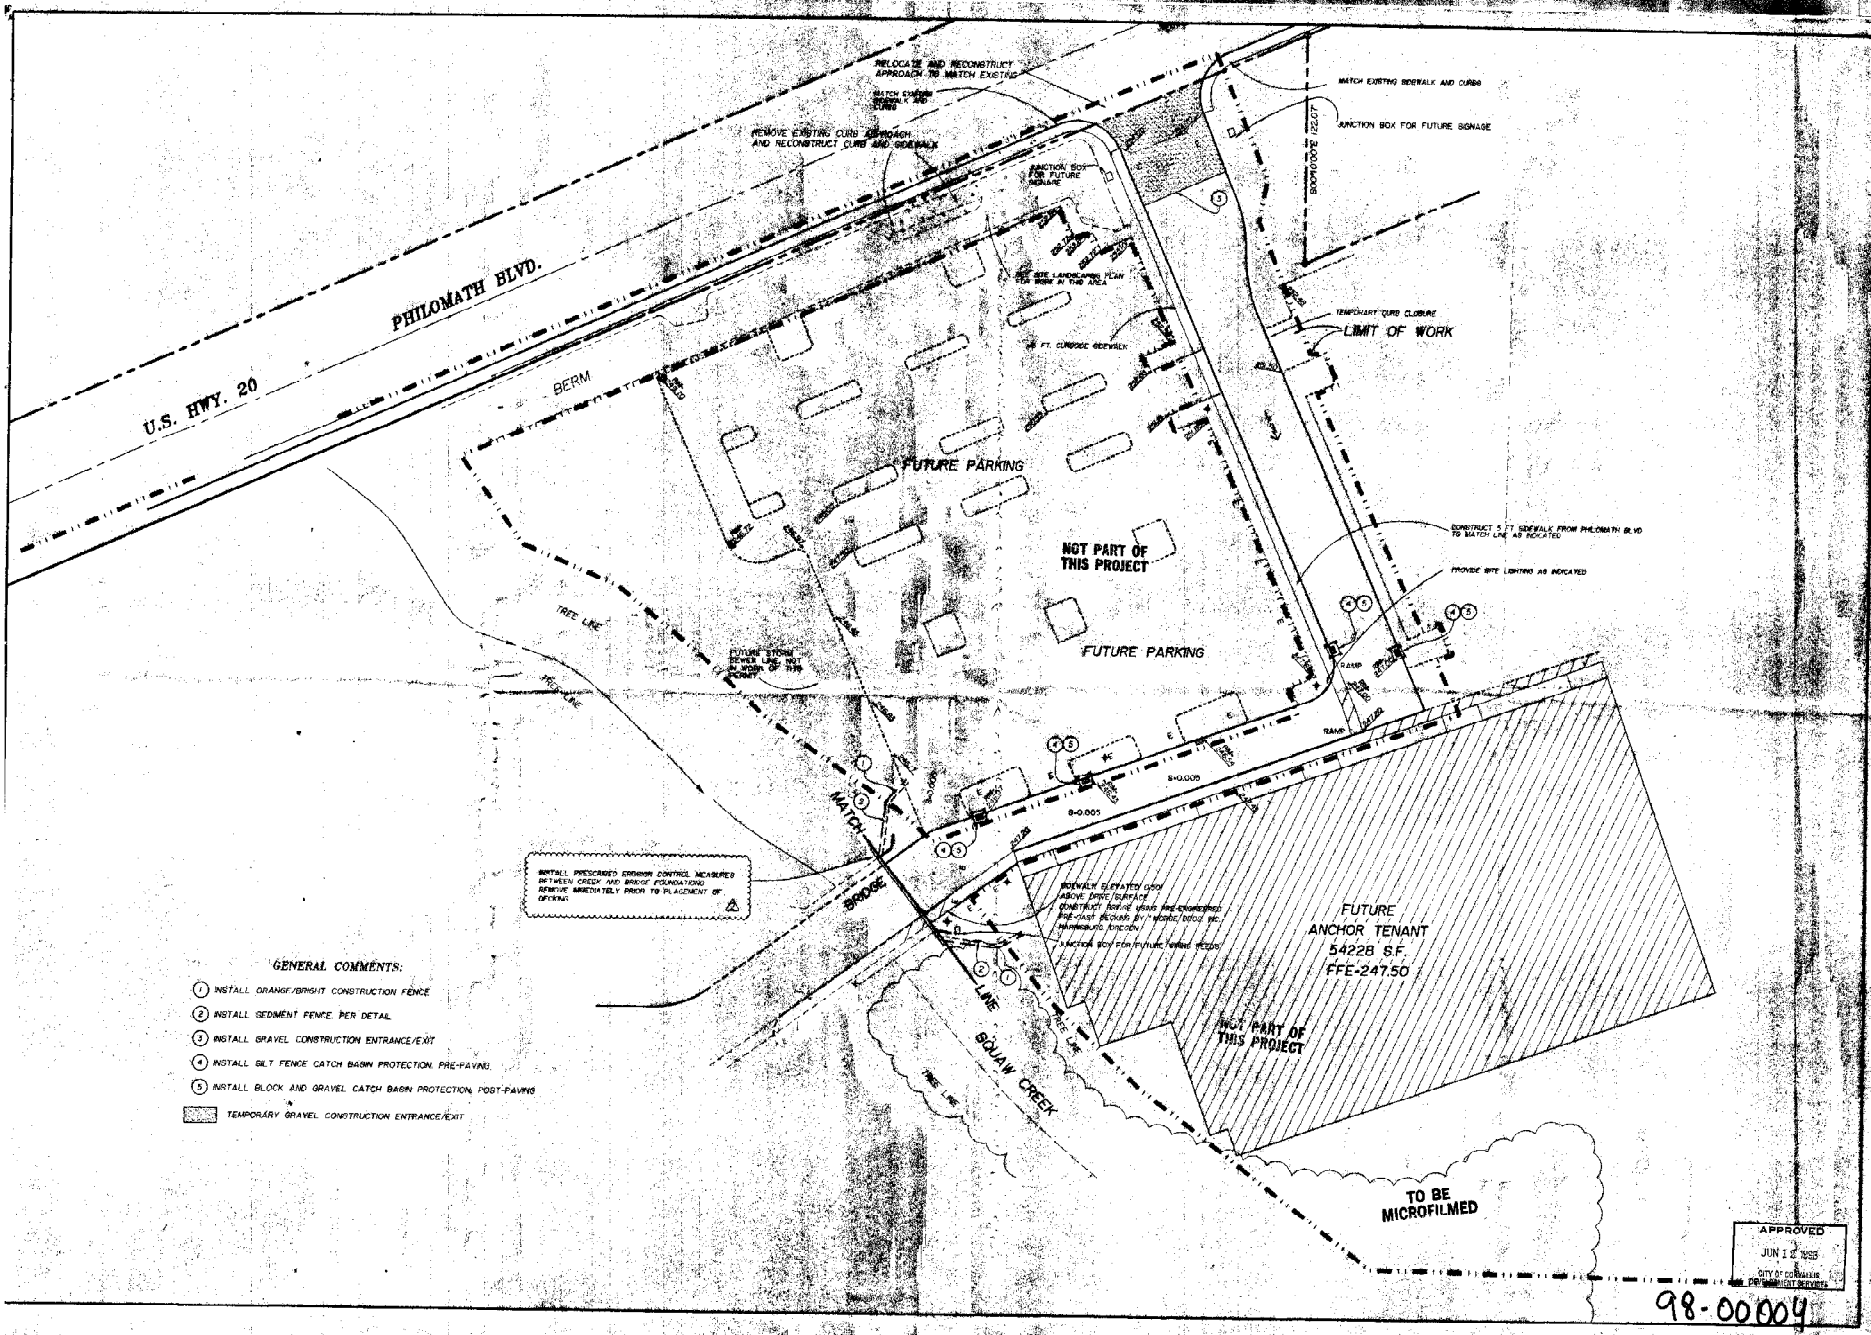

Branch Engineering
310 5th Street
Springfield, Oregon 97477
(541)746-0637 FAX (541)746-0389

PROJECT TITLE
CORVALLIS STORE

CLIENT
BI-MART COMPANY

REVISIONS

#	REVISION DATE	BY
1	4-23-98	S.G.K.
2	5-7-98	S.G.K.

DATE: 19 MARCH 1998
SCALE: 1"=30'-0"
PROJ. NO. 96-286
INFO. 96286 DWG
DESIGNED: P.J.P.
DRAWN BY: A.D./F.J.S./MH
CHK'D BY:

DESCRIPTION
EROSION (1200C) PLAN

DRAWING NO.
EC2
SHEET NO.