SCALE 1"=20'

3207 SE MIDVALE

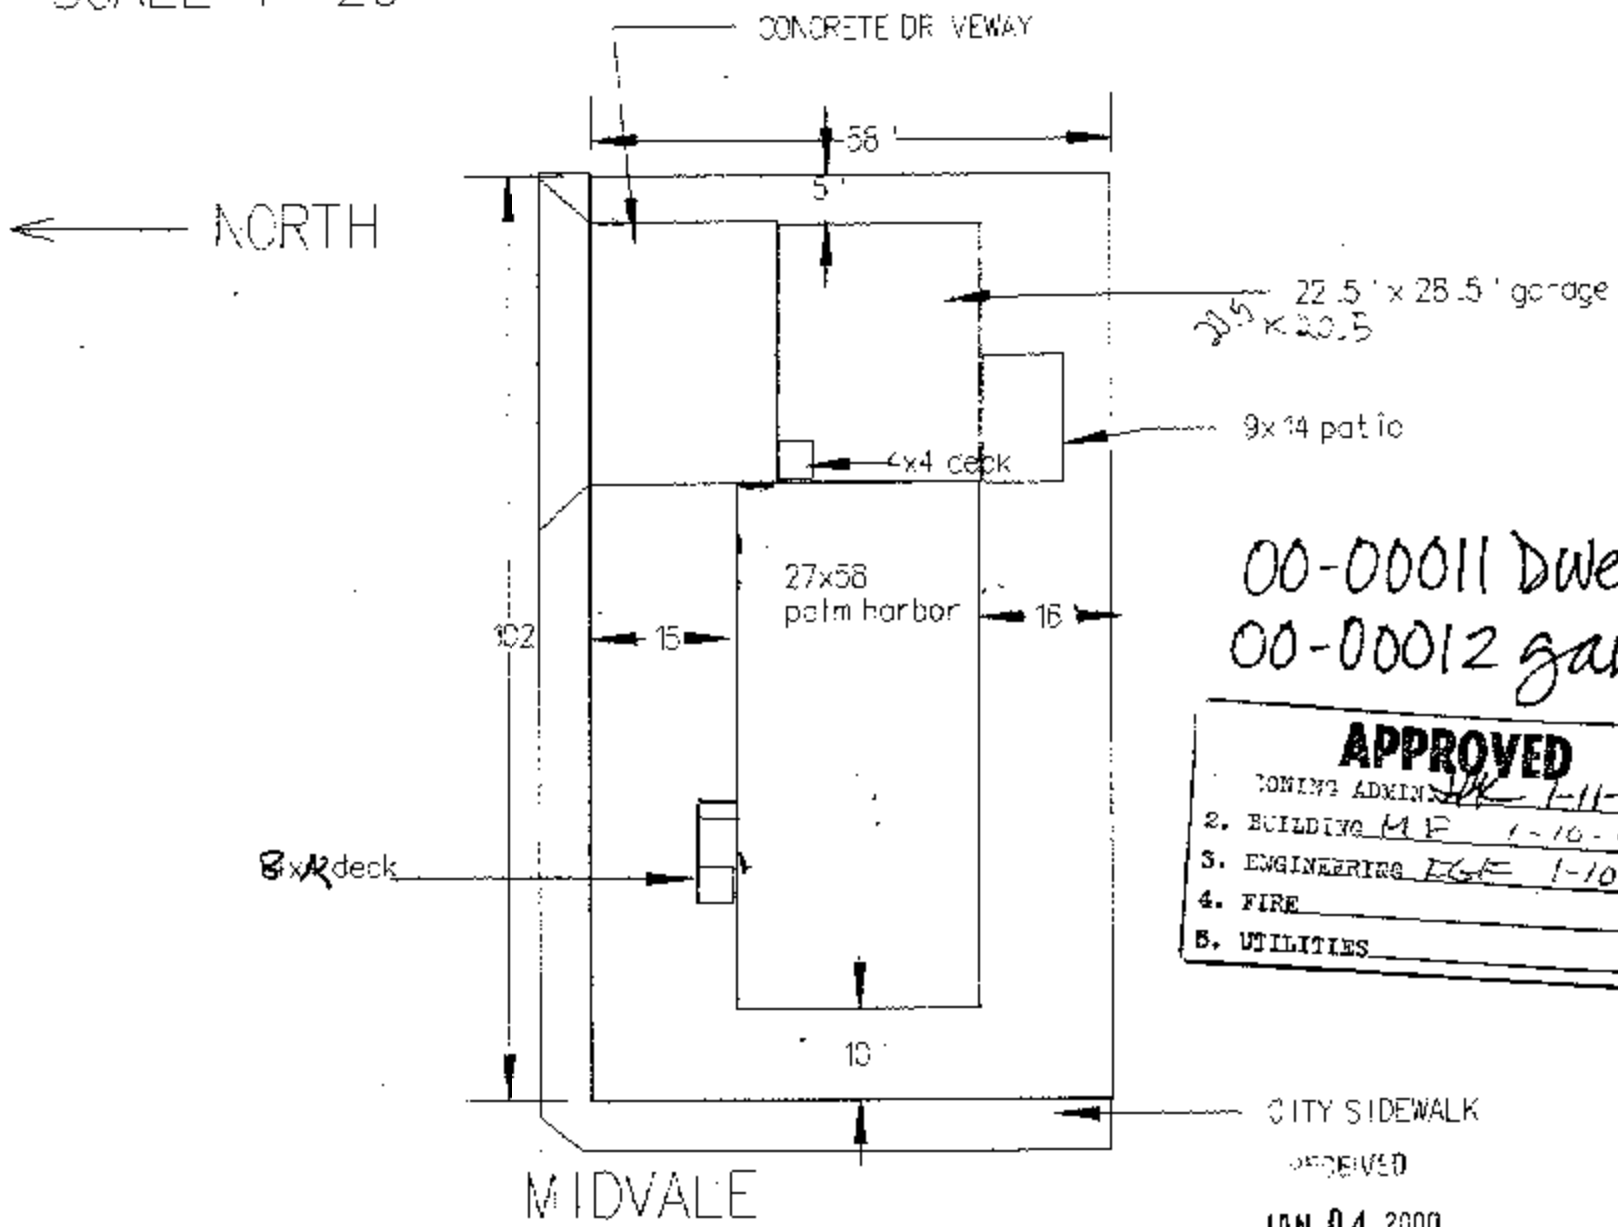

00-00011 Dwelling
00-00012 garage

APPROVED

1. ZONING ADMIN. JK 1-11-00
2. BUILDING MF 1-10-00
3. ENGINEERING EGE 1-10-00
4. FIRE
5. UTILITIES

RECEIVED

JAN 04 2000

DEVELOPMENT SERVICES