APPROVED
1. ZONING ADMIN. JPC 9-10-02
2. BUILDING DWM 9-10-02
3. ENGINEERING 9-10-02
4. FIRE
5. UTILITIES

AUG 29 2002

EXC02-00020

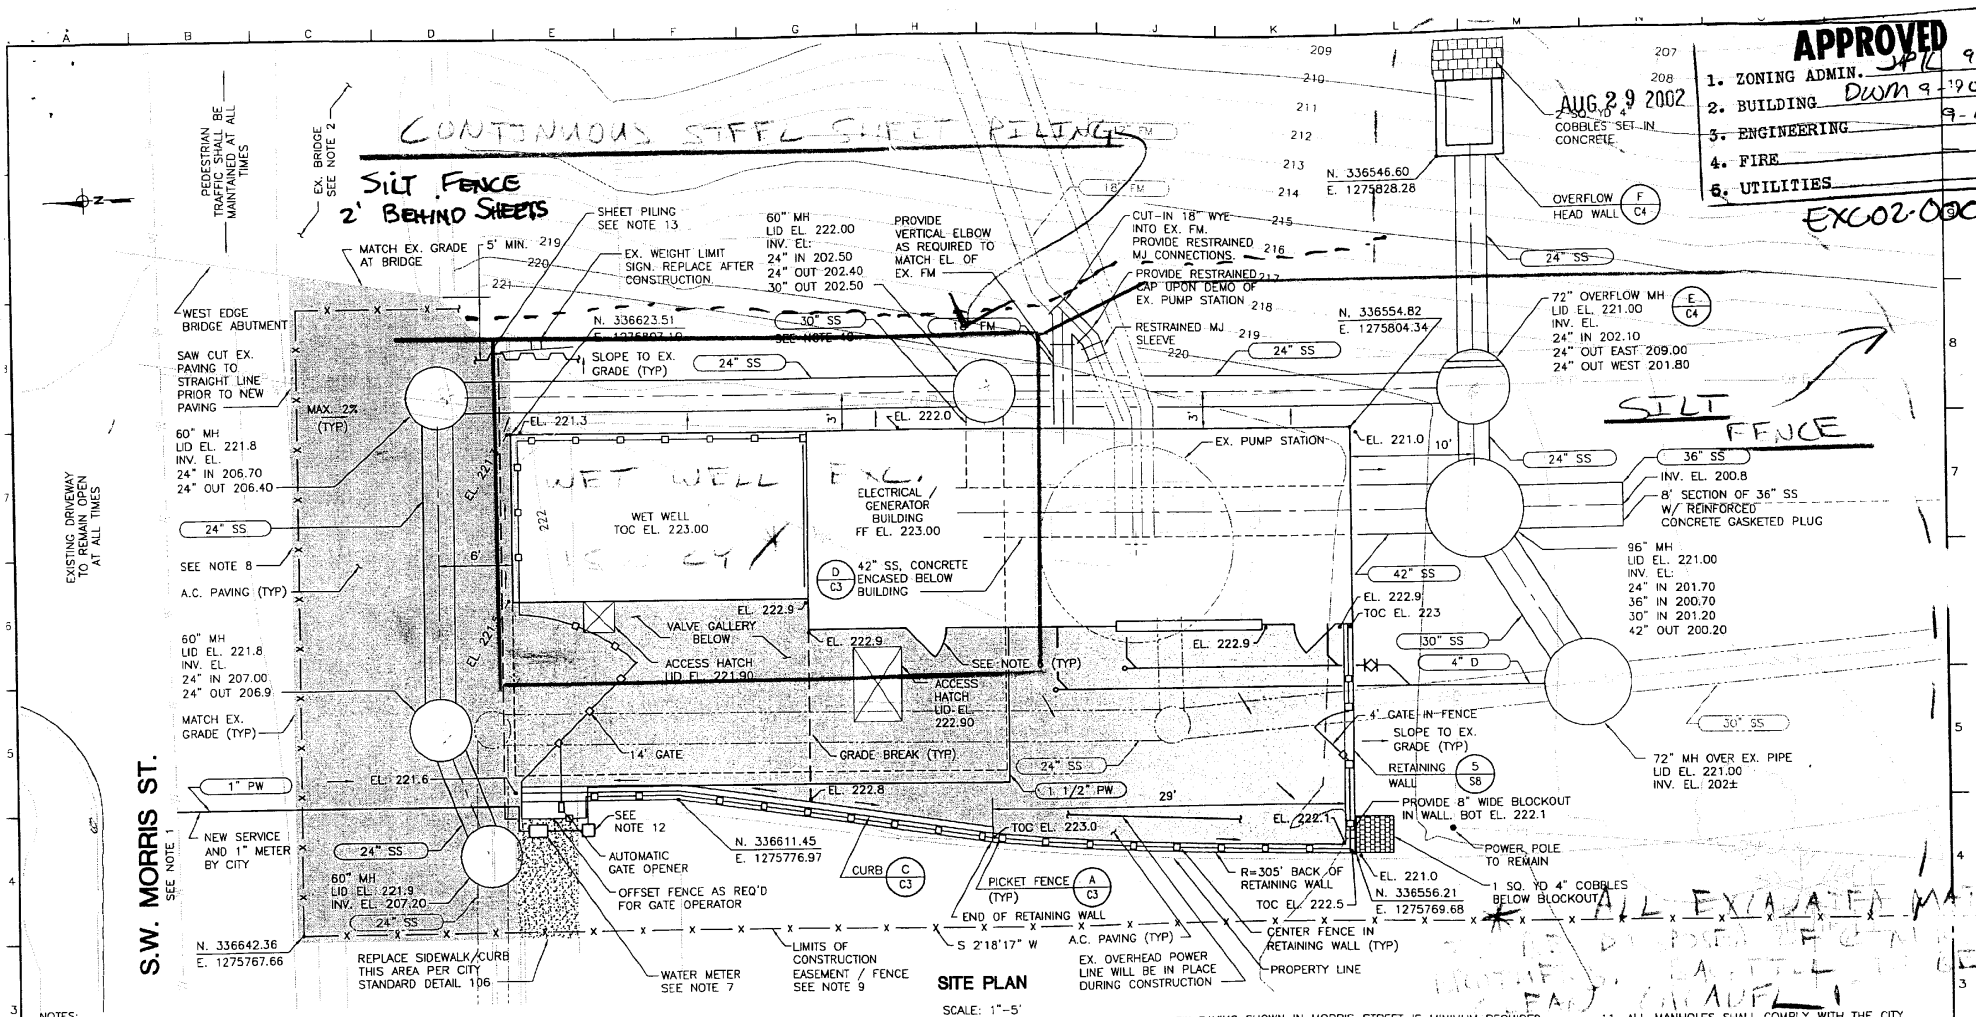

SITE PLAN

SCALE: 1"=5'

NOTES:

1. MORRIS STREET SHALL BE CLOSED TO THROUGH VEHICULAR TRAFFIC FOR THE DURATION OF CONSTRUCTION. PEDESTRIAN TRAFFIC SHALL BE MAINTAINED ON MORRIS STREET AND ACROSS BRIDGE (MINIMUM 6 FOOT WIDTH) AT ALL TIMES. CONTRACTOR SHALL COORDINATE WITH CITY ON STREET CLOSURE AND OPENING.

2. EXISTING BRIDGE ACROSS OAK CREEK IS LOAD LIMITED. CONTRACTOR SHALL NOT EXCEED THE POSTED LIMIT.

3. DIMENSIONS TO AND COORDINATES ON STRUCTURES ARE TO EXTERIOR FACE OF CONCRETE AT FINISH GRADE.

4. SLOPE ALL GRADES UNIFORMLY BETWEEN ELEVATIONS NOTED.

5. PROVIDE CONSTANT SLOPE IN PIPES BETWEEN ELEVATIONS NOTED AND TO DRAIN. UNLESS OTHERWISE INDICATED MINIMUM DEPTH OF COVER SHALL BE 36-INCHES.

6. RAMP AC TO MATCH FLOOR ELEVATION AT ALL DOORS.

7. CITY WILL INSTALL WATER SERVICE TO METER. CONTRACTOR WILL CONNECT TO METER AND CONSTRUCT 1 1/2" PW TO STATION.

8. EXTENT OF NEW PAVING SHOWN IN MORRIS STREET IS MINIMUM REQUIRED. ADDITIONAL PAVING WILL BE REQUIRED TO REPAIR CONSTRUCTION DAMAGE.

9. CONSTRUCTION FENCE SHOWN IS MINIMUM REQUIRED ALONG CONSTRUCTION EASEMENT AND IN MORRIS STREET. ADDITIONAL FENCE WILL BE REQUIRED TO SECURE WORK AREA. SEE DETAIL B C3 FOR CONSTRUCTION FENCING.

10. 30" SS IS TEMPORARY PIPE TO BE USED DURING CONSTRUCTION. PIPE SHALL BE FILLED WITH CONCRETE FLUSH WITH THE MANHOLE/PIPE WALLS AT EACH END, FOLLOWING CONSTRUCTION OF NEW 42" SS.

11. ALL MANHOLES SHALL COMPLY WITH THE CITY STANDARD SPECIFICATION.

12. PROVIDE 2nd METER BOX OVER 1 1/2" PW AT BACK OF SIDEWALK. PROVIDE 1 1/2"x 1" TEE IN PW AND 1" GATE VALVE IN BOX FOR IRRIGATION SHUT OFF. SEE DWG C5 FOR CONTINUATION.

13. SHEET PILING DRIVEN AS PART OF THE WORK SHALL REMAIN IN PLACE, CUT OFF BELOW FINISH GRADE. I.E. PILING SHALL NOT BE PULLED.

REGISTERED PROFESSIONAL ENGINEER 13541 OREGON WALLACE L. MCCULLOUGH EXPIRES: 12/31/02

SUBMITTED: DATE: 4-29-02
APPROVED: DATE: 4/29/02

THIS LINE IS 1 INCH AT FULL SCALE IF NOT SCALE ACCORDINGLY

SCALE: AS NOTED
DRAWN BY: VLF
DESIGNED BY: WLM
PROJ. MGR.: WLM

NO.	ZONE	REVISIONS	BY	DATE

WEST YOST & ASSOCIATES
Consulting Engineers
132 East Broadway, Suite 431
Eugene, Oregon 97401
(541) 431-1280
FAX (541) 431-1290

CORVALLIS ENHANCING COMMUNITY LIVABILITY

CITY OF CORVALLIS

BROOKLANE LIFT STATION

SITE PLAN

TO BE MICROFILMED

JOB NUMBER 502-01-15
DRAWING NUMBER C2
SHEET NUMBER 4 OF 47
REVISION