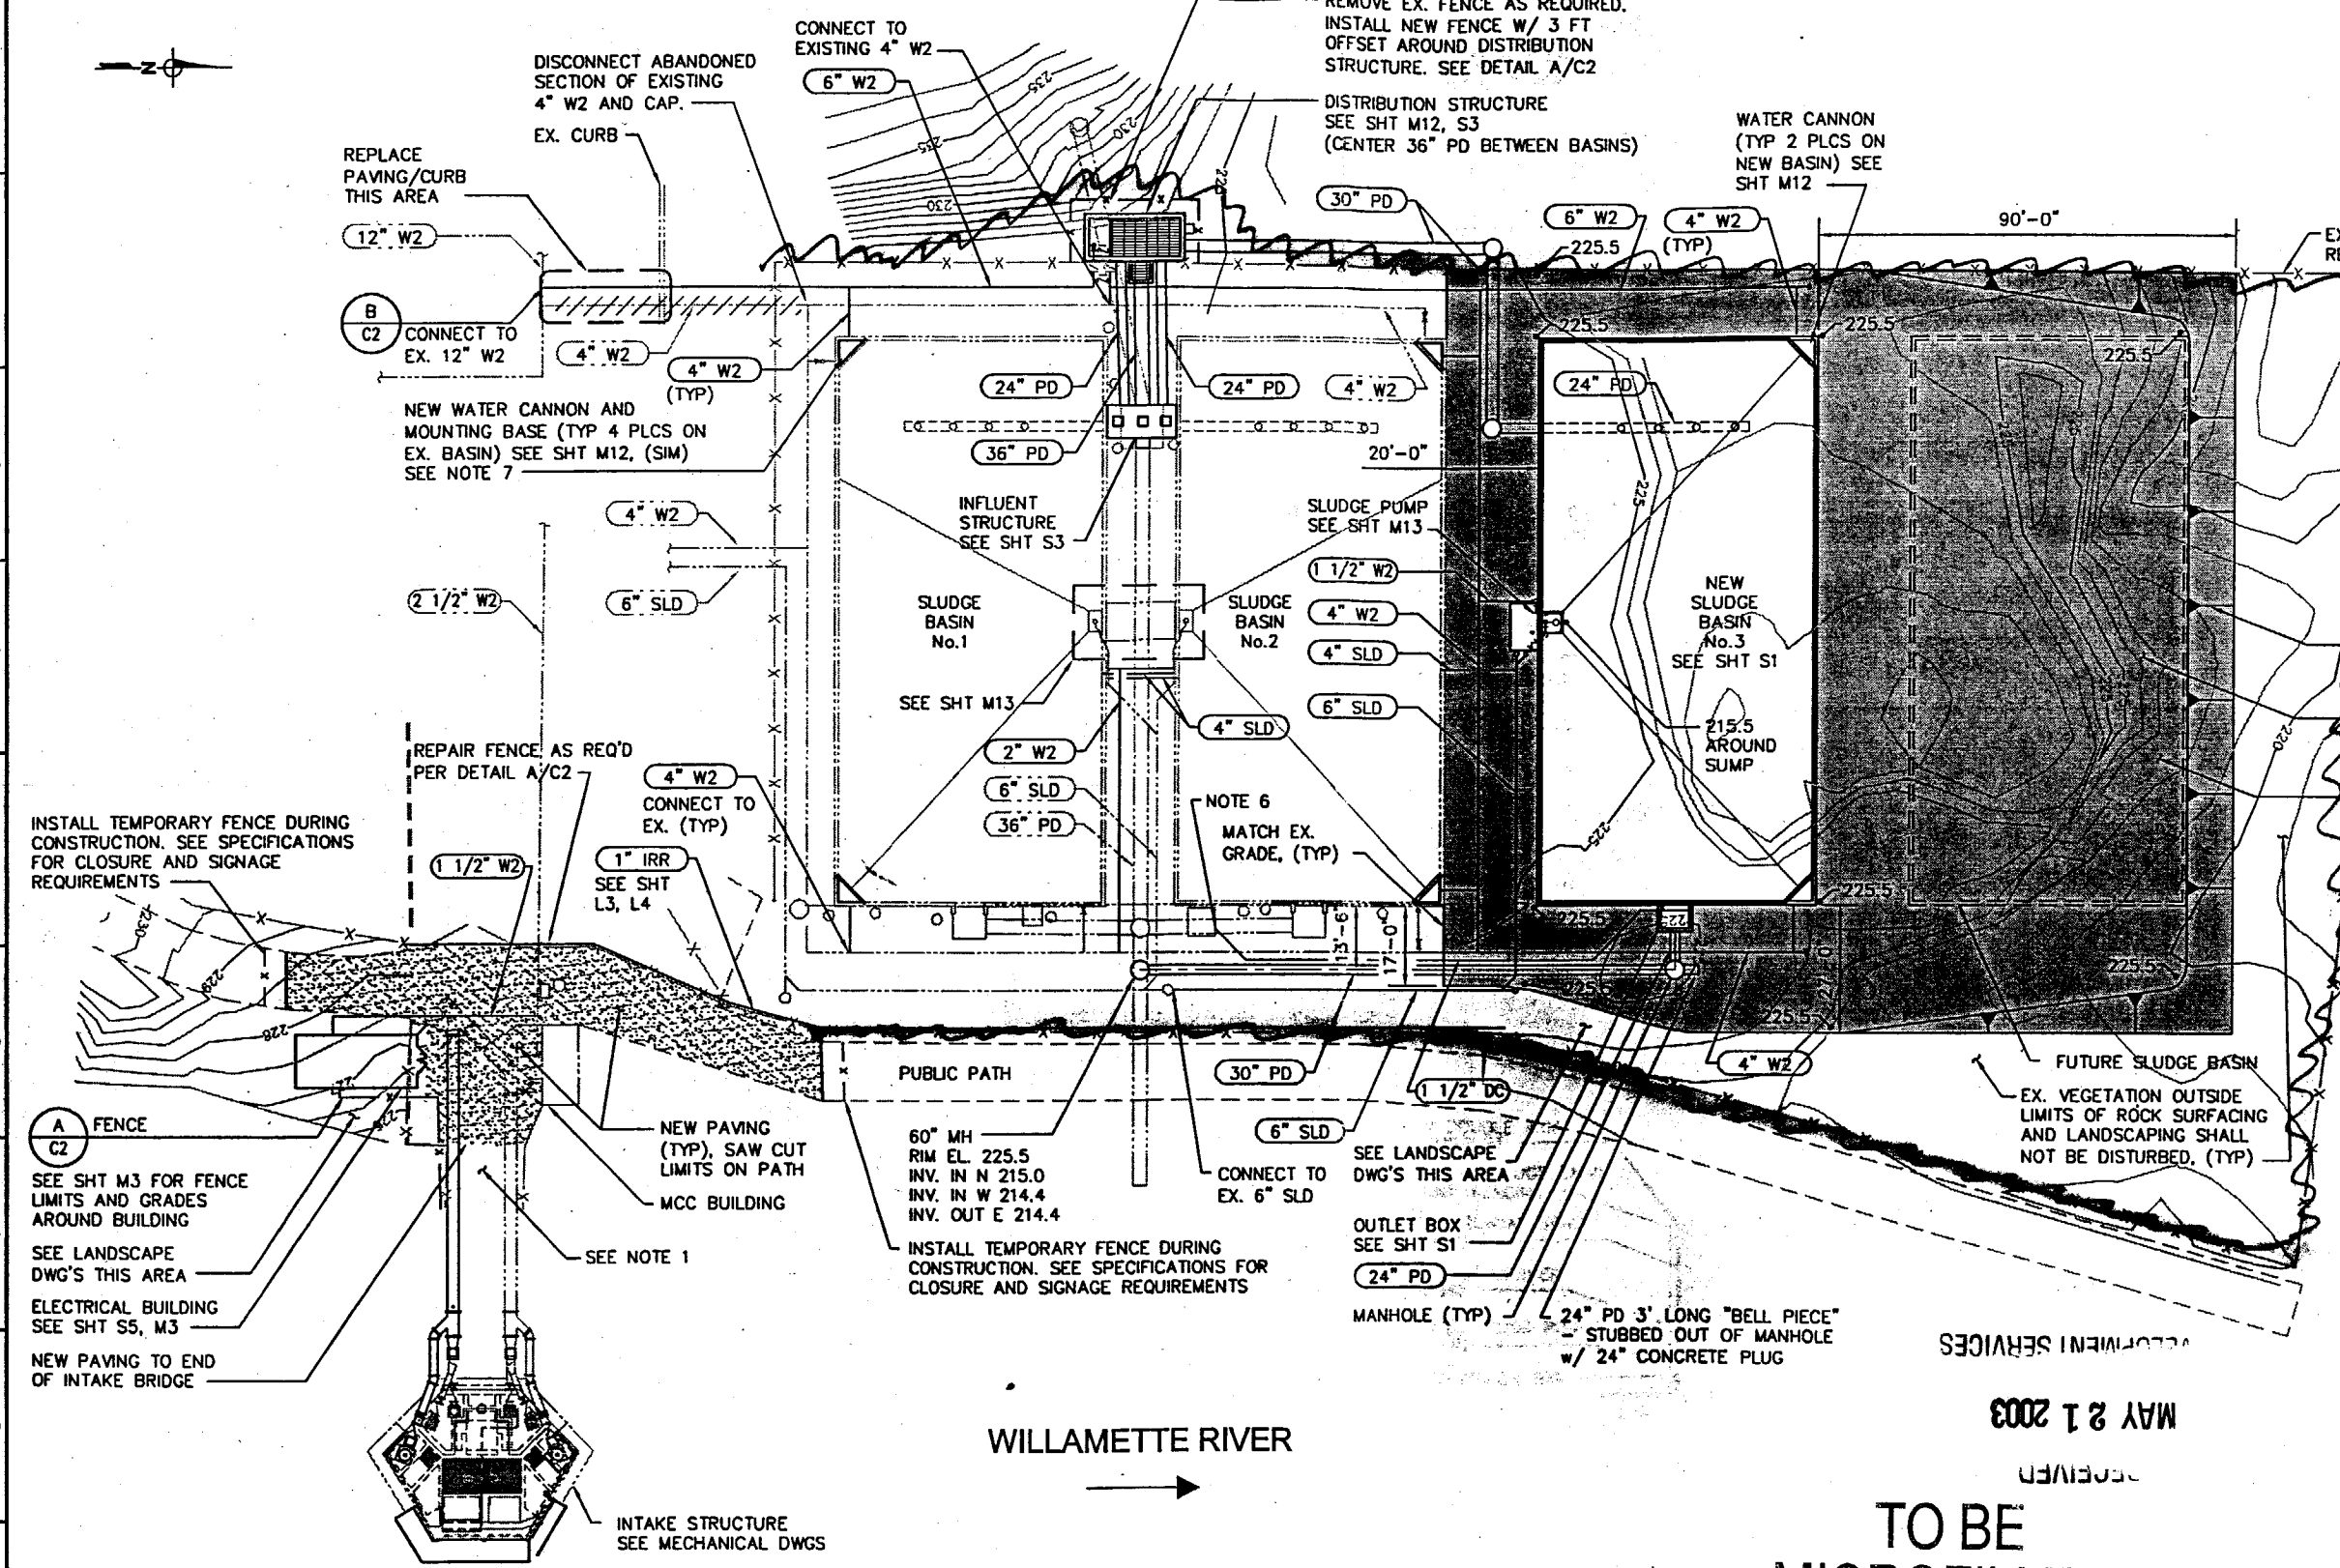

PARTIAL SITE PLAN

SCALE: 1"=20'

APPROVED
MAY 21 2003
DEVELOPMENT SERVICES
CITY OF CORVALLIS

RECEIVED
MAY 21 2003
DEVELOPMENT SERVICES

TO BE MICROFILMED
EXC03-00011

NOTES:

1. THE CRANE USED FOR THE PROPOSED WORK ON THE INTAKE STRUCTURE MAY NOT BE PLACED FURTHER EAST THAN THE EAST SIDE OF THE EXISTING MCC BUILDING AND SHALL UNDER NO CIRCUMSTANCES BE MOVED ONTO THE INTAKE STRUCTURE. CONTRACTOR MAY REMOVE GATES AND FENCING AS NECESSARY FOR CRANE TO ACCESS THIS AREA. CONTRACTOR SHALL RESTORE GATES AND FENCING TO A CONDITION EQUAL TO OR BETTER THAN EXISTING. AS A MINIMUM, CONTRACTOR SHALL CONSTRUCT A 6 FOOT HIGH CHAIN LINK FENCE ACROSS THE BIKE PATH NORTH AND SOUTH OF INTAKE STRUCTURE DURING CONSTRUCTION.

2. DIMENSIONS TO STRUCTURES ARE TO EXTERIOR FACE OF CONCRETE AT FINISH GRADE.

3. SLOPE ALL GRADES UNIFORMLY BETWEEN ELEVATIONS NOTED.

4. PROVIDE CONSTANT SLOPE IN PIPES BETWEEN ELEVATIONS NOTED AND TO DRAIN. UNLESS OTHERWISE INDICATED MINIMUM DEPTH OF COVER SHALL BE 36-INCHES.

5. ALL MANHOLES SHALL COMPLY WITH THE CITY STANDARD SPECIFICATION.

6. CONNECT TO EX. STUB-OUT FOR BASIN No. 3 AT DECHLORINATION BUILDING.

7. ADJUST HOSE BIB OR CLEAN-OUT LOCATION AS REQUIRED TO AVOID NEW SLAB, TYP.

REGISTERED PROFESSIONAL ENGINEER — OREGON — WALLACE L. MCCULLOUGH — EXPIRES : 12/31/04

SUBMITTED : DATE : 4-13-03
APPROVED DATE : 4/14/03

THIS LINE IS 1 INCH — AT FULL SCALE IF NOT SCALE ACCORDINGLY

SCALE : AS NOTED
DRAWN BY : VLF
DESIGNED BY : WLM
PROJ. MGR. :

NO.	ZONE	REVISIONS	BY	DATE
6				
5				
4				
3				
2				
1				

WEST YOST & ASSOCIATES
Consulting Engineers
132 East Broadway, Suite 431
Eugene, Oregon 97401
(541) 431-1280
FAX (541) 431-1290

CORVALLIS — ENHANCING COMMUNITY LIVABILITY

CITY OF CORVALLIS

TAYLOR WTP SLUDGE BASIN AND INTAKE IMPROVEMENTS

SITE PLAN

JOB NUMBER 502-01-16
DRAWING NUMBER C1
SHEET NUMBER 3 OF 46
REVISION