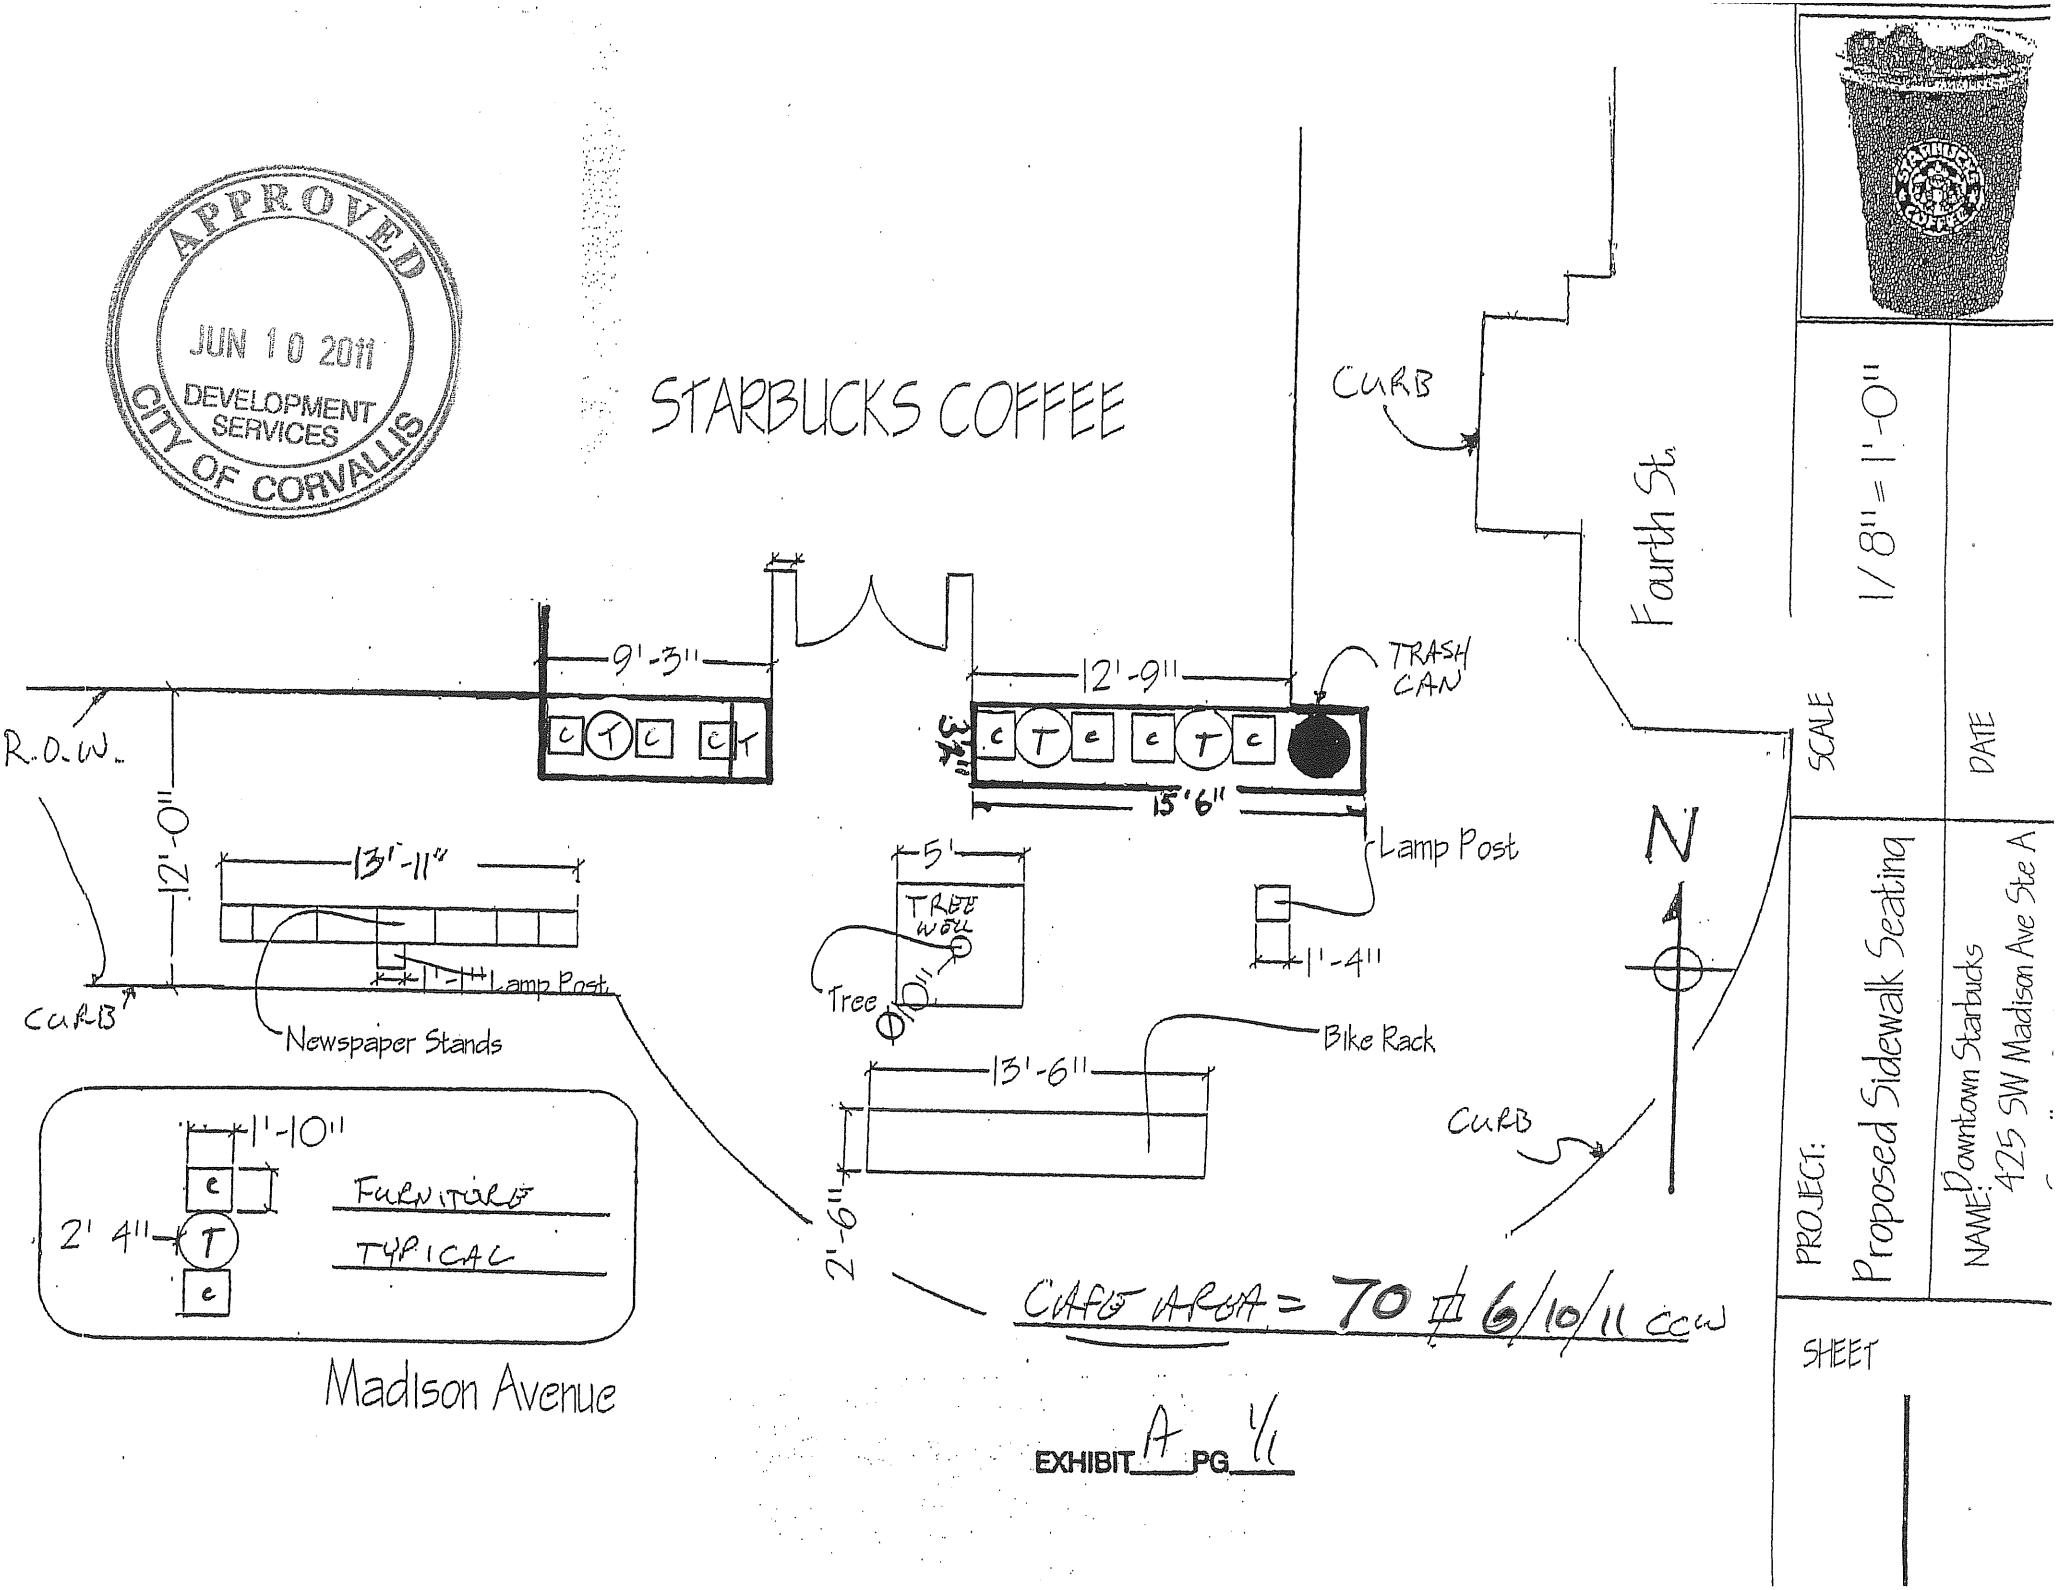
APPROVED
JUN 10 2011
DEVELOPMENT SERVICES
CITY OF CORVALLIS
STARBUCKS COFFEE
CURB
Fourth St.
1/8" = 1'-0"
SCALE
DATE
9'-3"
12'-9"
TRASH CAN
R.O.W.
12'-0"
13'-11"
15'6"
Lamp Post
5'
TREE WELL
Tree
1'-4"
Lamp Post
CURB
Newspaper Stands
Bike Rack
13'-6"
2'-6"
CURB
N
1'-10"
2' 4"
FURNITURE
TYPICAL
Madison Avenue
CAFE AREA = 70 # 6/10/11 CCW
PROJECT:
Proposed Sidewalk Seating
NAME:
Downtown Starbucks
425 SW Madison Ave Ste A
SHEET
EXHIBIT A PG 1/1