CAF 11-00003

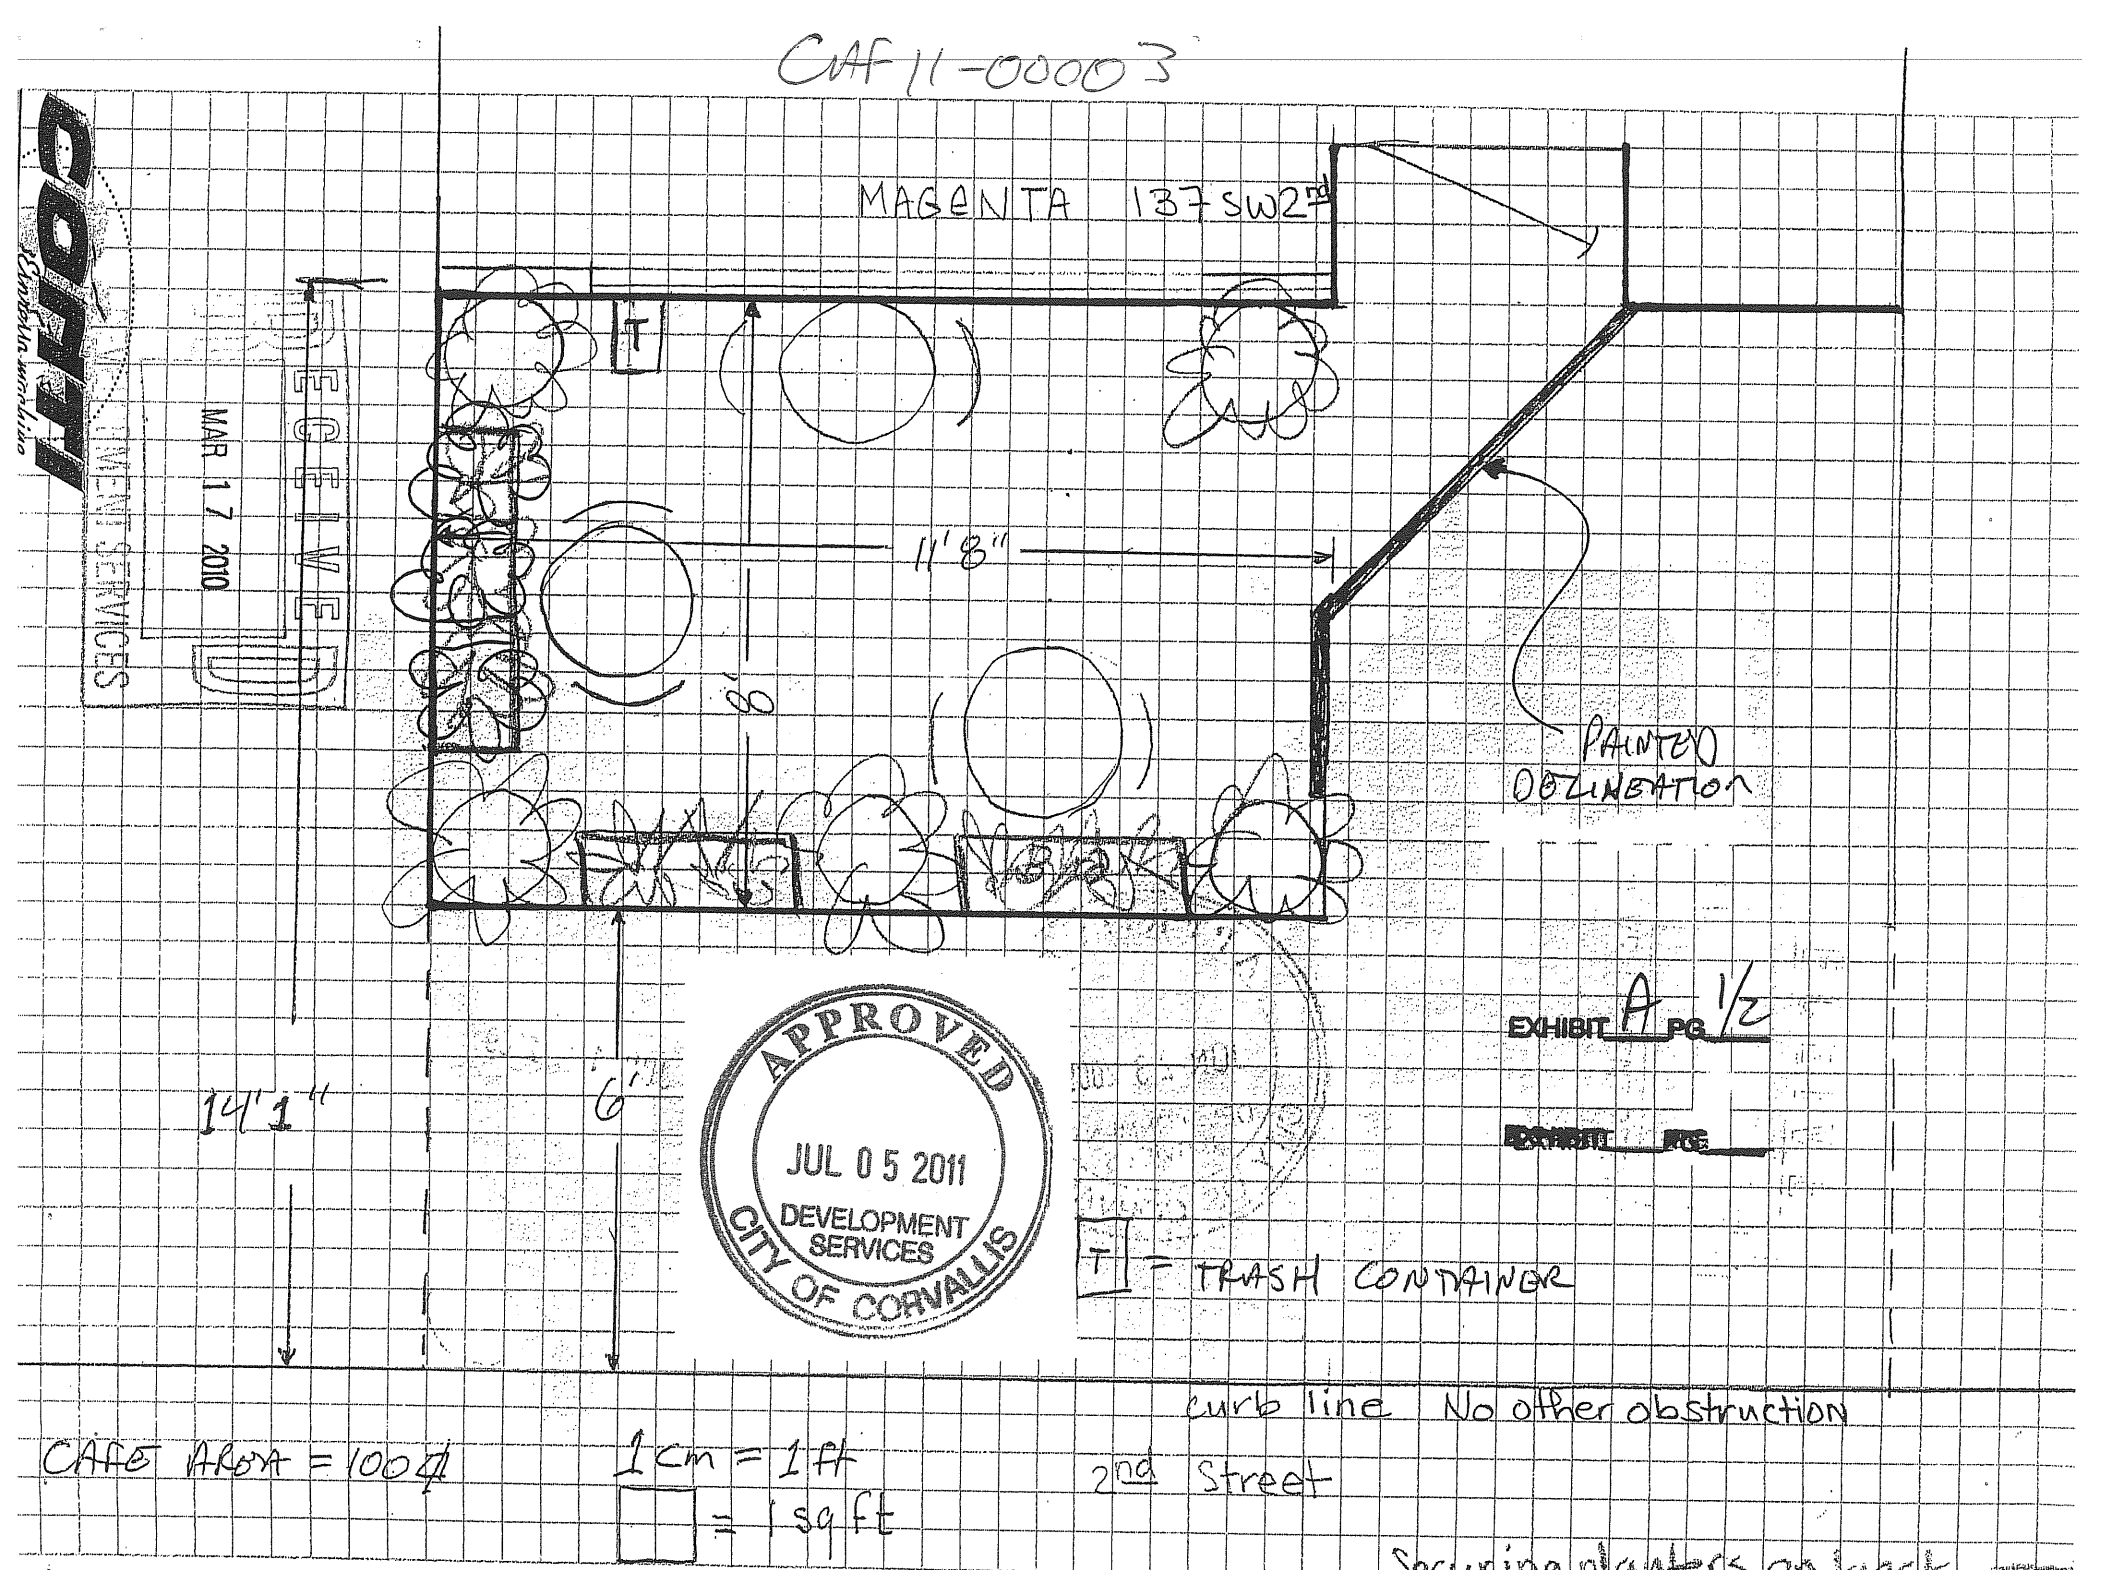
MAGENTA 137 SW 2nd
11'8"
8'
6'
14'1"
PAINTED DELINEATION
T = TRASH CONTAINER
curb line No other obstruction
2nd Street
CAFE AREA = 100 ft
1 cm = 1 ft
= 1 sq ft
Securing planters on back
RECEIVED
MAR 17 2010
DEVELOPMENT SERVICES
APPROVED
JUL 05 2011
DEVELOPMENT SERVICES
CITY OF CORVALLIS
EXHIBIT A PG 1/2

each planters to be secured by placing a round metal plate + bolting down into the concrete

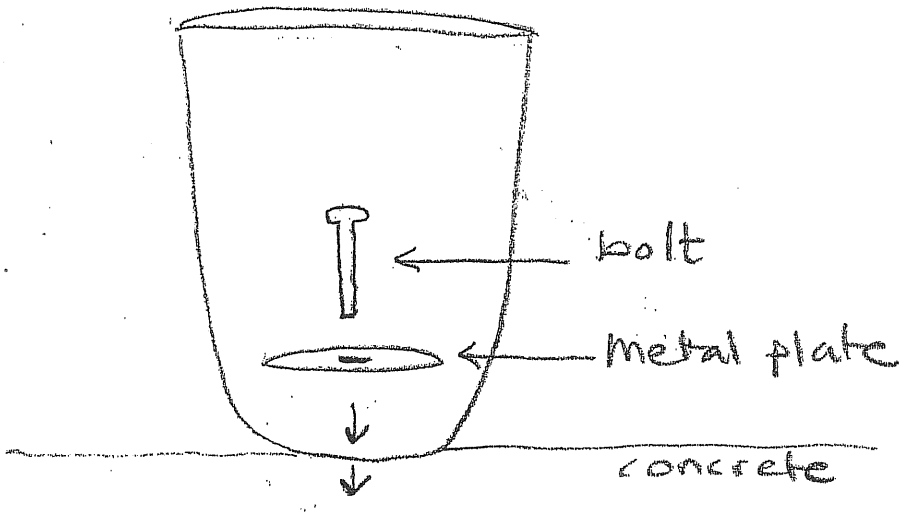

N.T.S.

APPROVED
JUL 05 2011
DEVELOPMENT SERVICES
CITY OF CORVALLIS

RECEIVED
JUN 12 2009
SERVICES

MAGENTA
137 S.W. 2ND

EXHIBIT A PG 2/2

CAF 11-00003