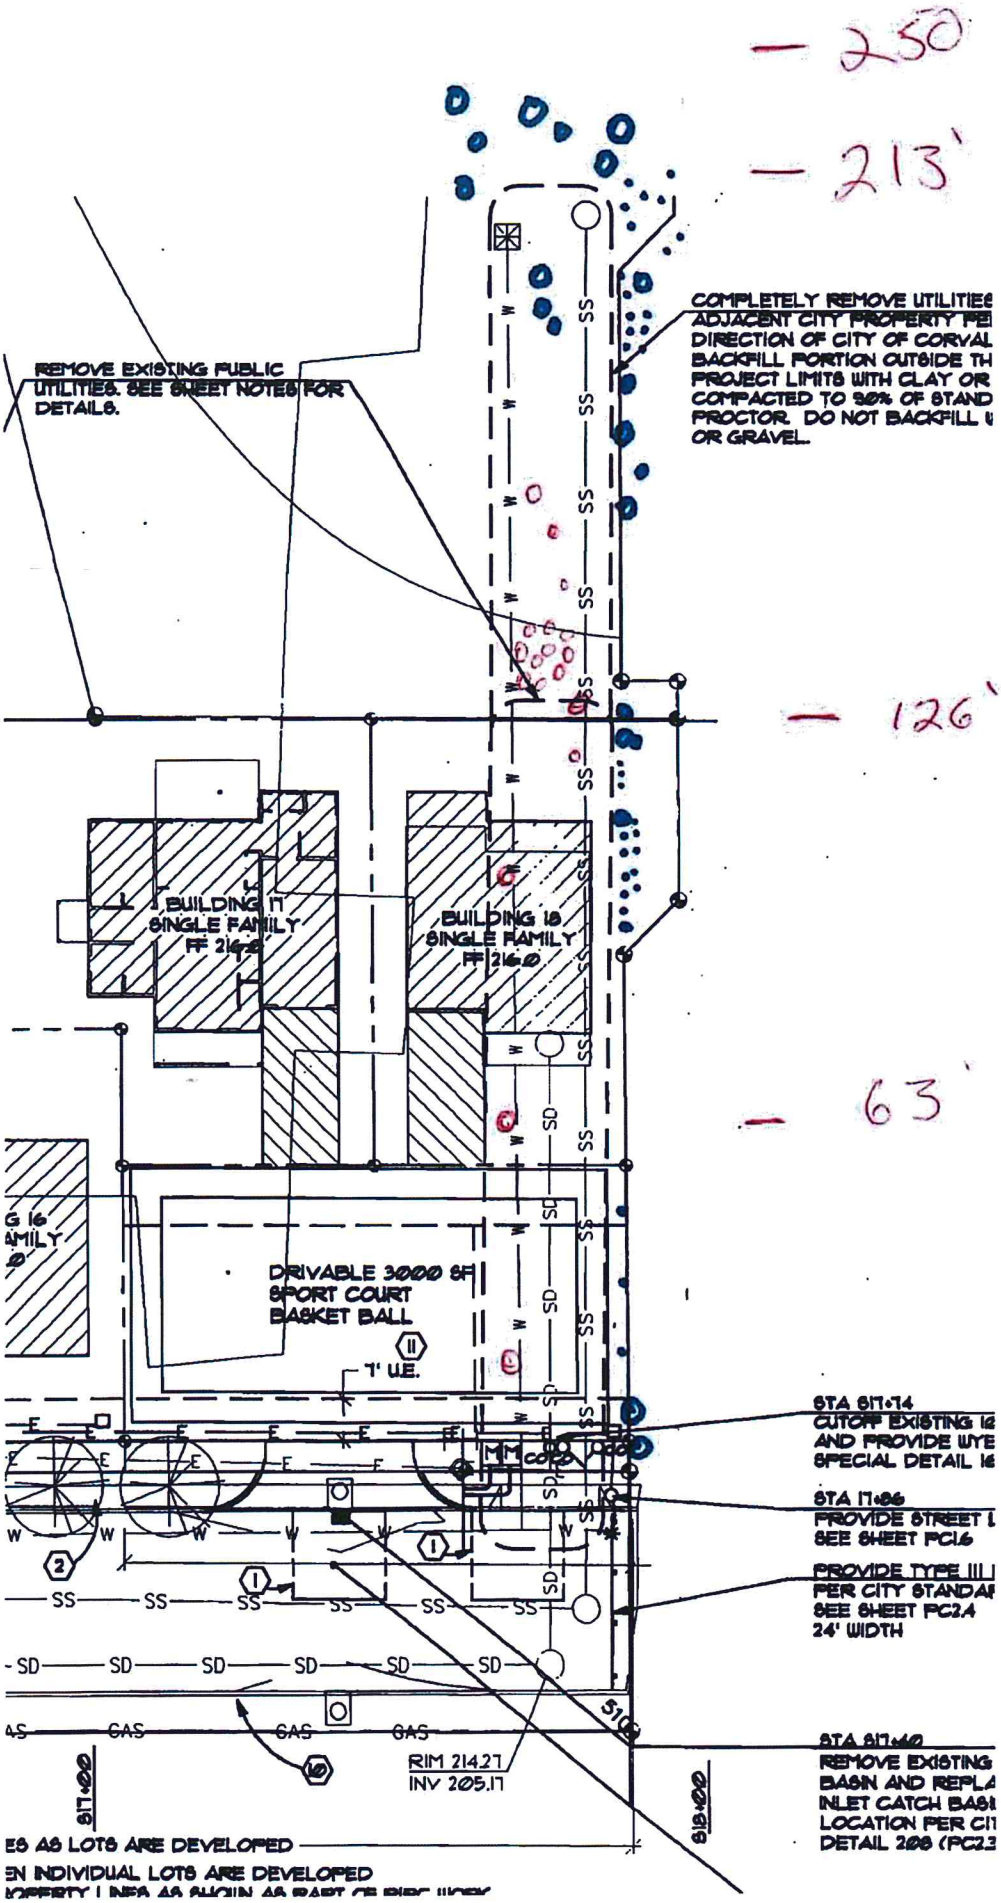
250'
213'
126'
63'
COMPLETELY REMOVE UTILITIES
ADJACENT CITY PROPERTY PE
DIRECTION OF CITY OF CORVAL
BACKFILL PORTION OUTSIDE TH
PROJECT LIMITS WITH CLAY OR
COMPACTED TO 90% OF STAND
PROCTOR. DO NOT BACKFILL
OR GRAVEL.
REMOVE EXISTING PUBLIC
UTILITIES. SEE SHEET NOTES FOR
DETAILS.
BUILDING 17
SINGLE FAMILY
FF 216.0
BUILDING 18
SINGLE FAMILY
FF 216.0
DRIVABLE 3000 SF
SPORT COURT
BASKET BALL
7' U.E.
STA 817+74
CUTOFF EXISTING
AND PROVIDE WYE
SPECIAL DETAIL
STA 17+86
PROVIDE STREET
SEE SHEET PC16
PROVIDE TYPE III
PER CITY STANDA
SEE SHEET PC2.4
24' WIDTH
STA 817+40
REMOVE EXISTING
BASIN AND REPLA
INLET CATCH BAS
LOCATION PER CI
DETAIL 208 (PC2.3
RIM 214.27
INV 205.17
817+00
819+00
ES AS LOTS ARE DEVELOPED
EN INDIVIDUAL LOTS ARE DEVELOPED