


13 A8.3 AREA "F" NARROW PERIMETER CURB
1-1/2" = 1' - 0"

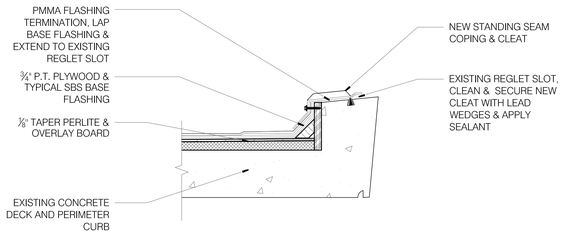


9 A8.3 AREA "D" ROOF TO BUILDING DETAIL
1" = 1' - 0"




5 A8.3 AREAS "D" & "E" PARAPET DETAIL
1" = 1' - 0"

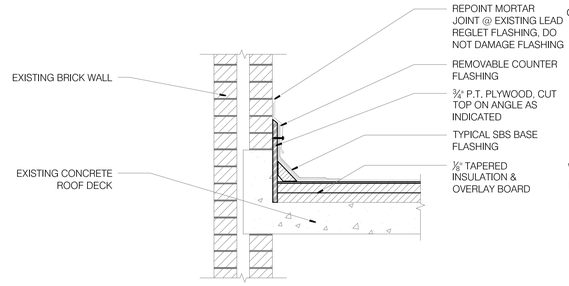


1 A8.3 AREA "E" PERIMETER CURB DETAIL
1" = 1' - 0"

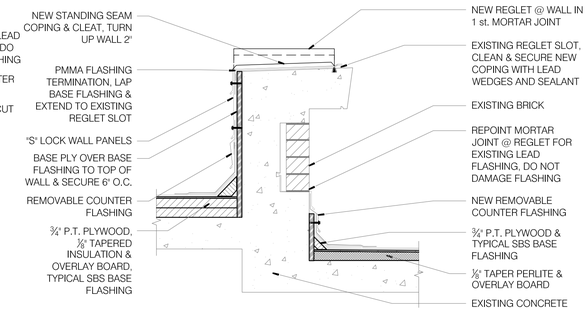


14 A8.3 AREA "F" CURB @ WALL
1-1/2" = 1' - 0"

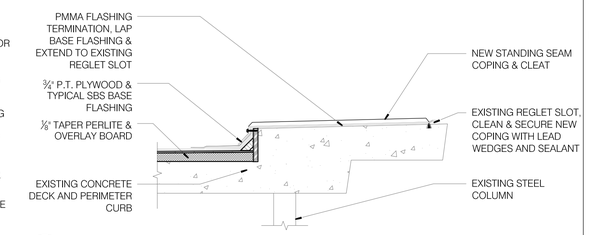


10 A8.3 PIPE PENETRATION FLASHING
1-1/2" = 1' - 0"

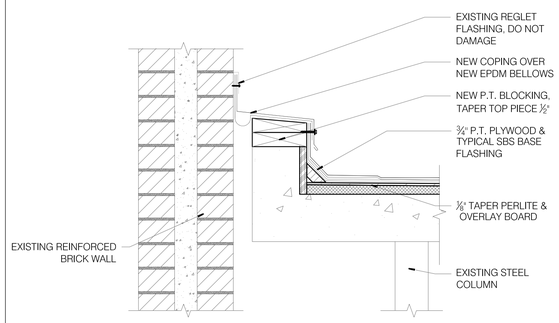


6 A8.3 AREA "D" REGLET @ COPING
1" = 1' - 0"

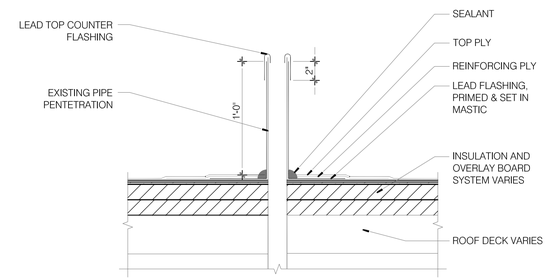


2 A8.3 ENTRY CANOPY ROOF DRAIN
1-1/2" = 1' - 0"

NOT USED

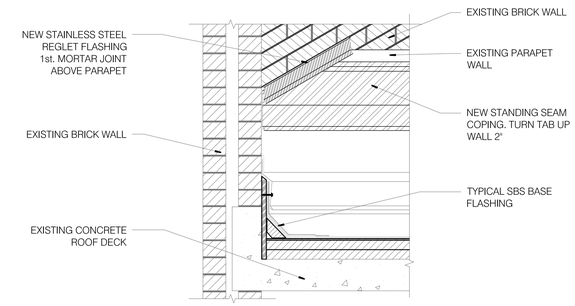


11 A8.3 PIPE PENETRATION ALTERNATE FLASHING
1-1/2" = 1' - 0"

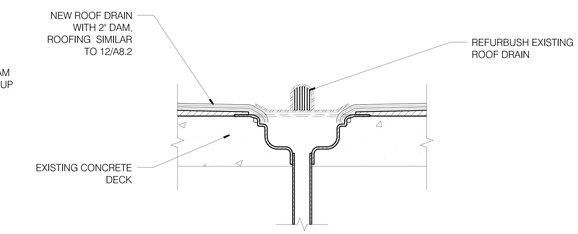


7 A8.3 AREA "D" OVERFLOW SCUPPER & NOZZLE
1" = 1' - 0"

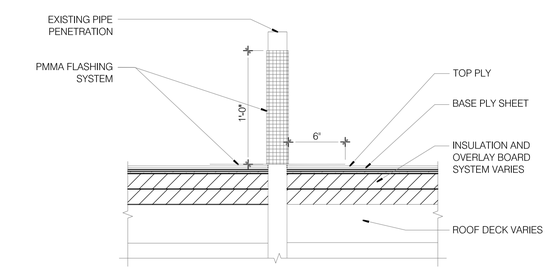


3 A8.3 ENTRY CANOPY ROOF OVERFLOW
1-1/2" = 1' - 0"

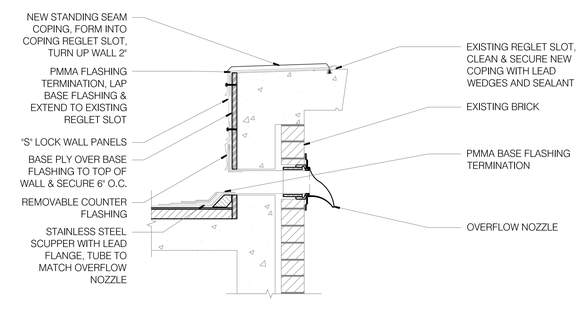


12 A8.3 AREA "F" WIDE PERIMETER CURB
1-1/2" = 1' - 0"

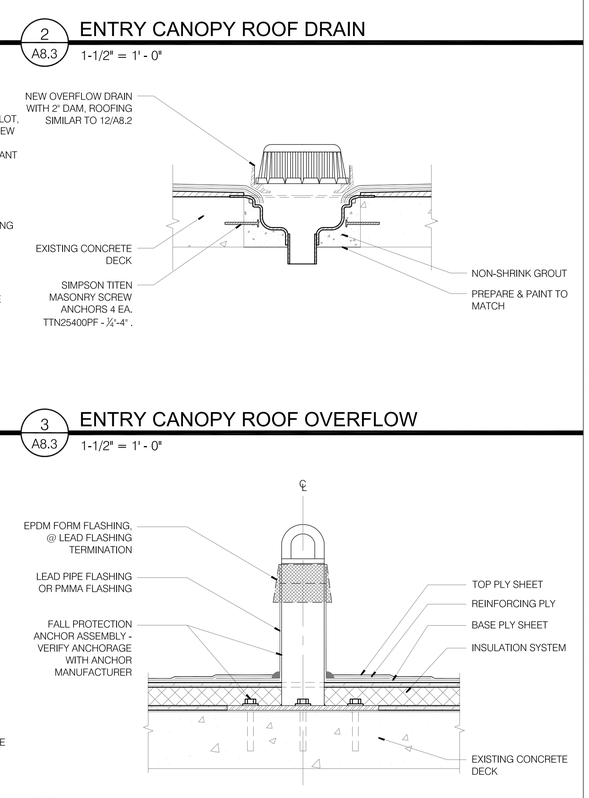


8 A8.3 AREA DRAIN @ CONCRETE DECK
1-1/2" = 1' - 0"

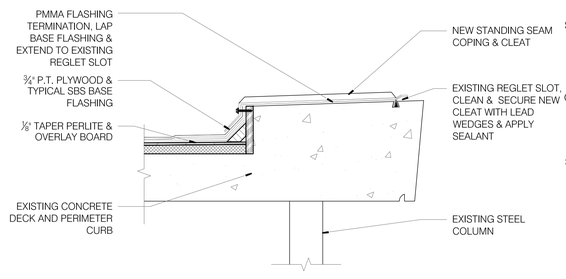


4 A8.3 FALL PROTECTION ANCHOR - CONCRETE DECK
1 1/2" = 1' - 0"

McBRIDE ARCHITECTURE PC

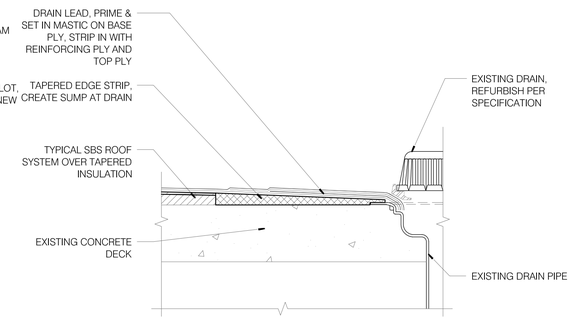OSU Oregon State UNIVERSITY

UNIVERSITY HOUSING & DINING SERVICES

CAUTHORN HALL REROOFING PROJECT

SHEET TITLE:
DETAILS

REGISTERED ARCHITECT 2635 RICHARD L. McBRIDE PORTLAND OREGON STATE OF OREGON

Date: 03/18/2014
Revisions:

Drawn: PAS
Check: RLM
File: 13032

Project: 13035

SHEET NUMBER:
A8.3

© Copyright McBride Architecture, P.C. 2014