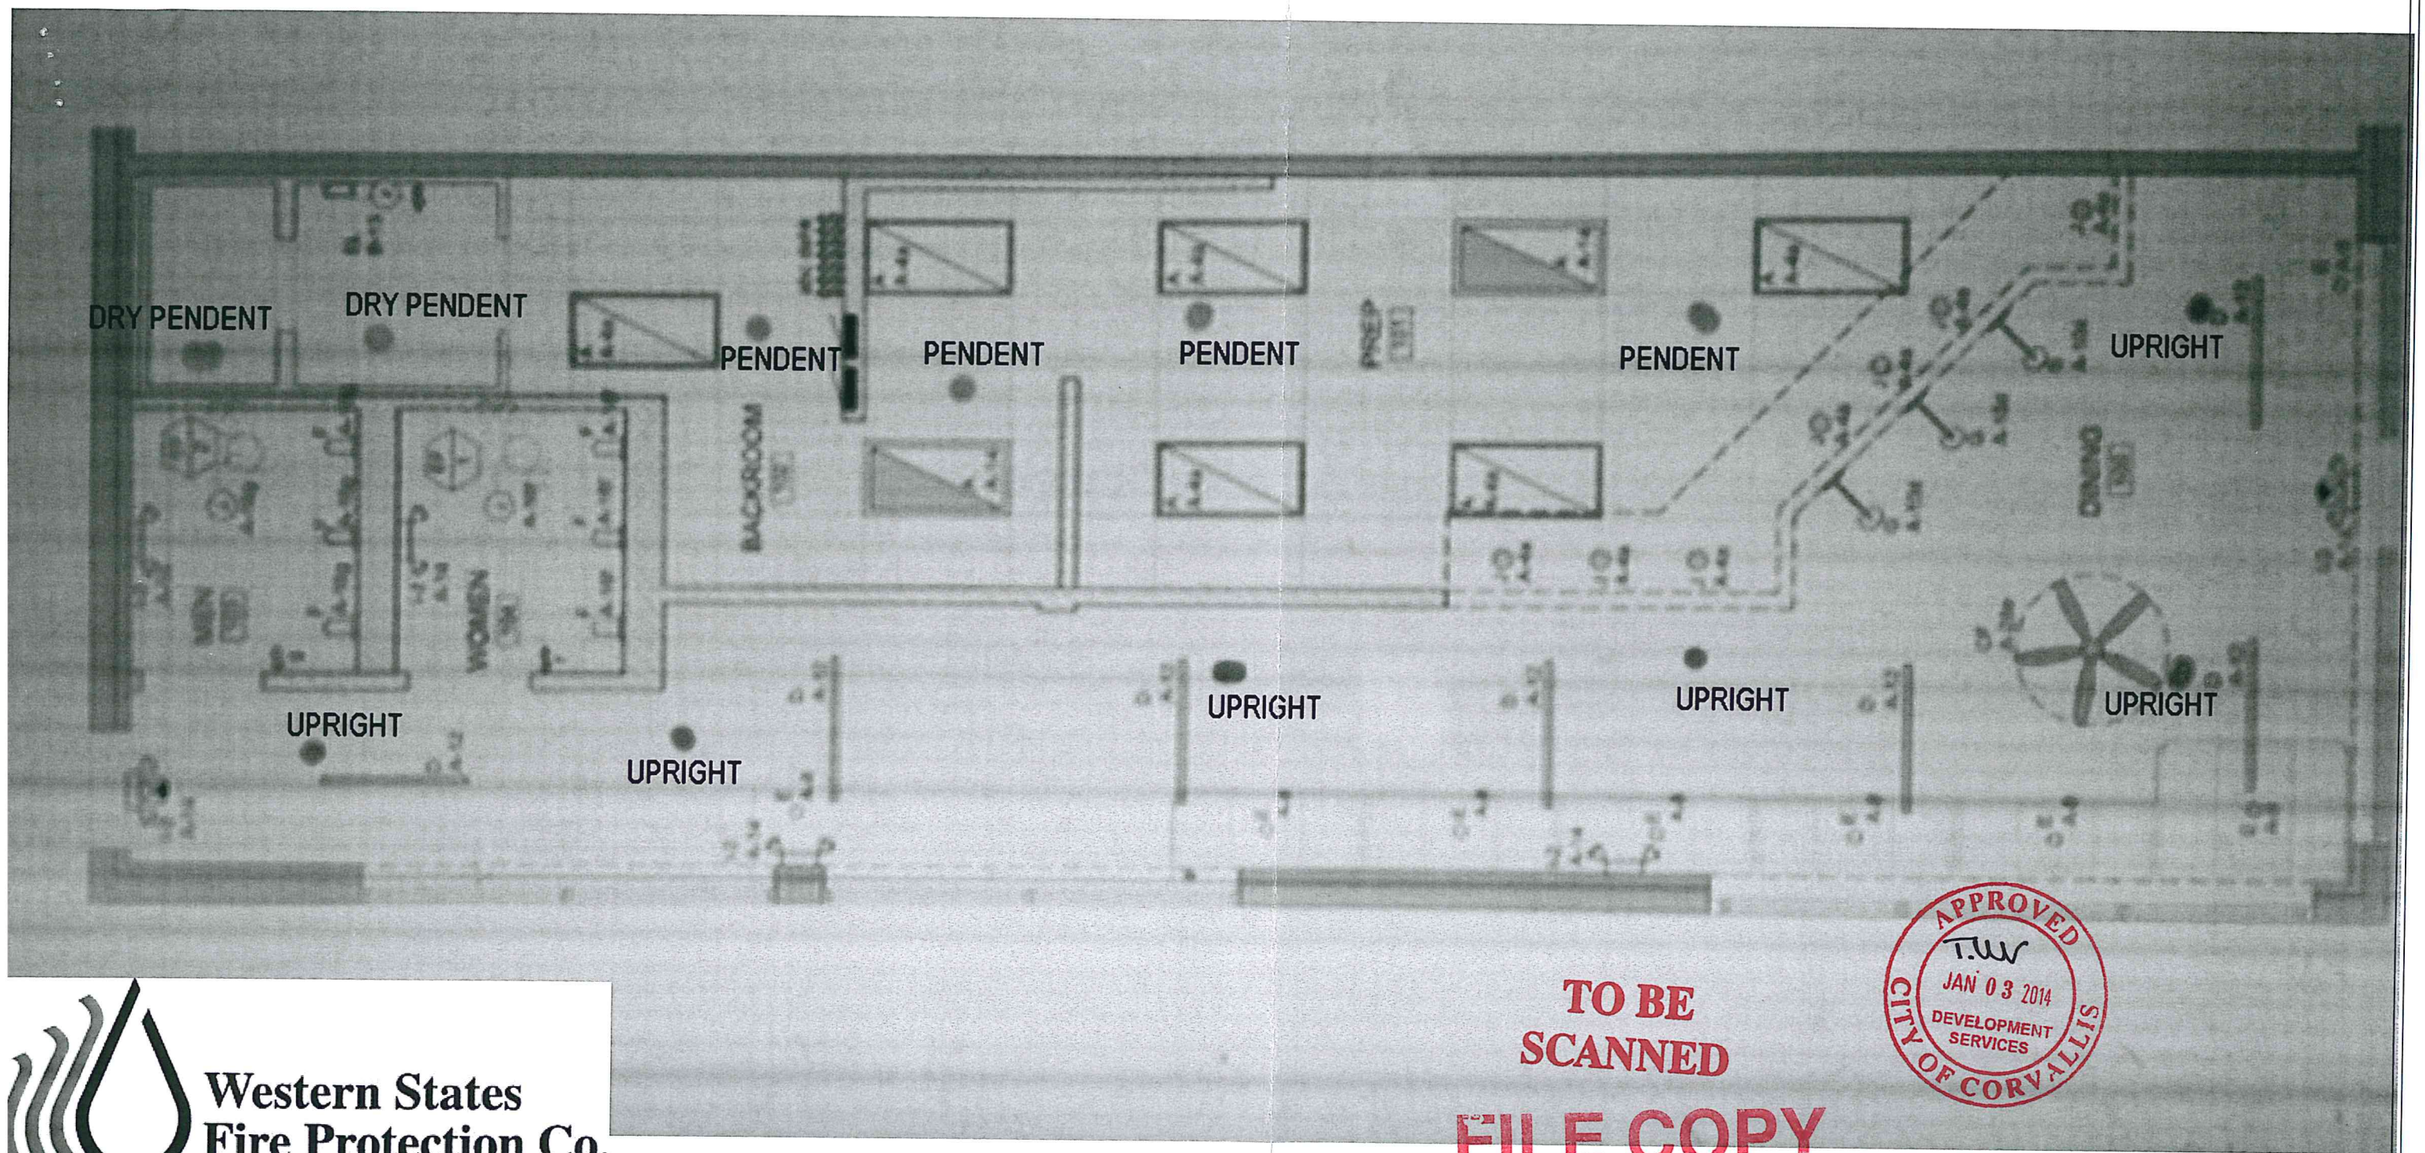

TO BE SCANNED

FILE COPY

APPROVED
T.W
JAN 03 2014
DEVELOPMENT SERVICES
CITY OF CORVALLIS

BLDH-0000023

Western States Fire Protection Co.

Protecting Lives and Property

3896 FIR ST. SUITE B, OREGON CITY OREGON 97045

WESTERN STATES FIRE PROTECTION COMPANY OFFICES LOCATED
ALBUQUERQUE / AUSTIN / DALLAS / DECATUR / DENVER / DULUTH / HOUSTON
KANSAS CITY / MINNEAPOLIS / RAPID CITY / ST. LOUIS / SEATTLE

Phone: (503) 657-5155 Fax: (503) 657-5182

Fire Sprinkler Piping Plan

JIMMY JOHN'S
TENANT IMPROVEMENT STORE #2518

1830 NW 9TH STREET
CORVALLIS, OREGON 97330

Sprinkler Legend — Device Mfg. RELIABLE

Symbol	Description	Orif	Thd	Temp	Finish	Quan
○	F1FR56 UPRIGHT	½"	½"	155°F	BRASS	6
◉	F1FR56 REC. PENDENT	½"	½"	155°F	CHROME	4
●	F3QR DRY PENDENT	½"	1"	200°F	CHROME	2

Approval:	CITY OF CORVALLIS
Contract No.:	LS3766
Sprk. on Sheet:	12
Sprk. on Job:	12
Drawn By:	DARRELL FLUIT
Scale:	NOT TO SCALE
Date:	JAN. 2, 2014

SHEET 1 OF 1

RECEIVED
JAN 03 2014
DEVELOPMENT SERVICES