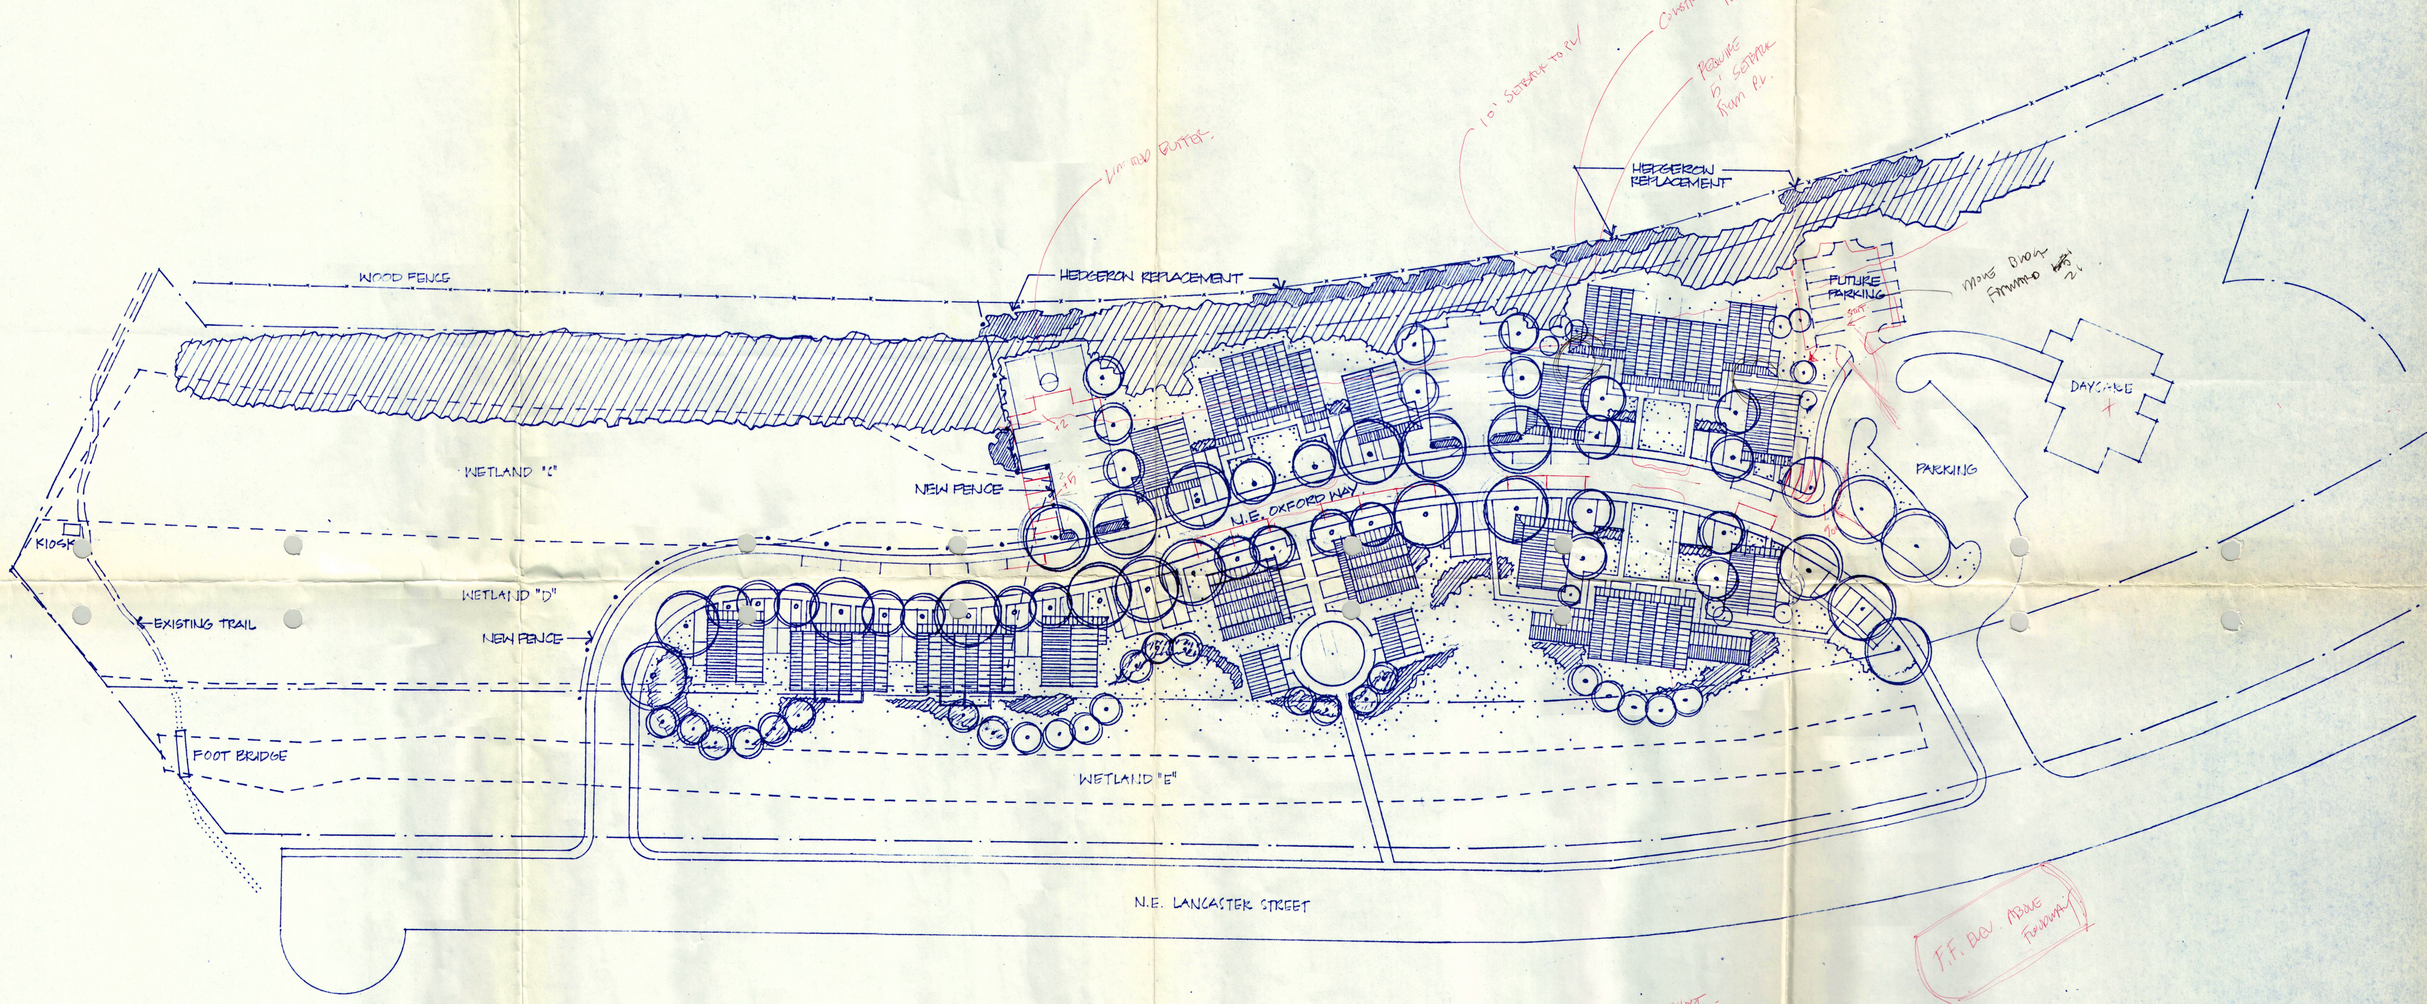

Site Plan

0' 25' 50 100'
Graphic Scale

Lancaster Bridge

Corvallis, Oregon
for
Corvallis Neighborhood Housing Services, Inc.

Robertson, Merryman, Barnes ARCHITECTS
1231 N.W. Hoyt # 403, Portland, Oregon 97209
(503) 222-3753 fax (503) 295-6718

Endex Engineering, Inc., Engineers
Nevue Ngan Associates, Landscape Architects

Revised: 1 February 1994