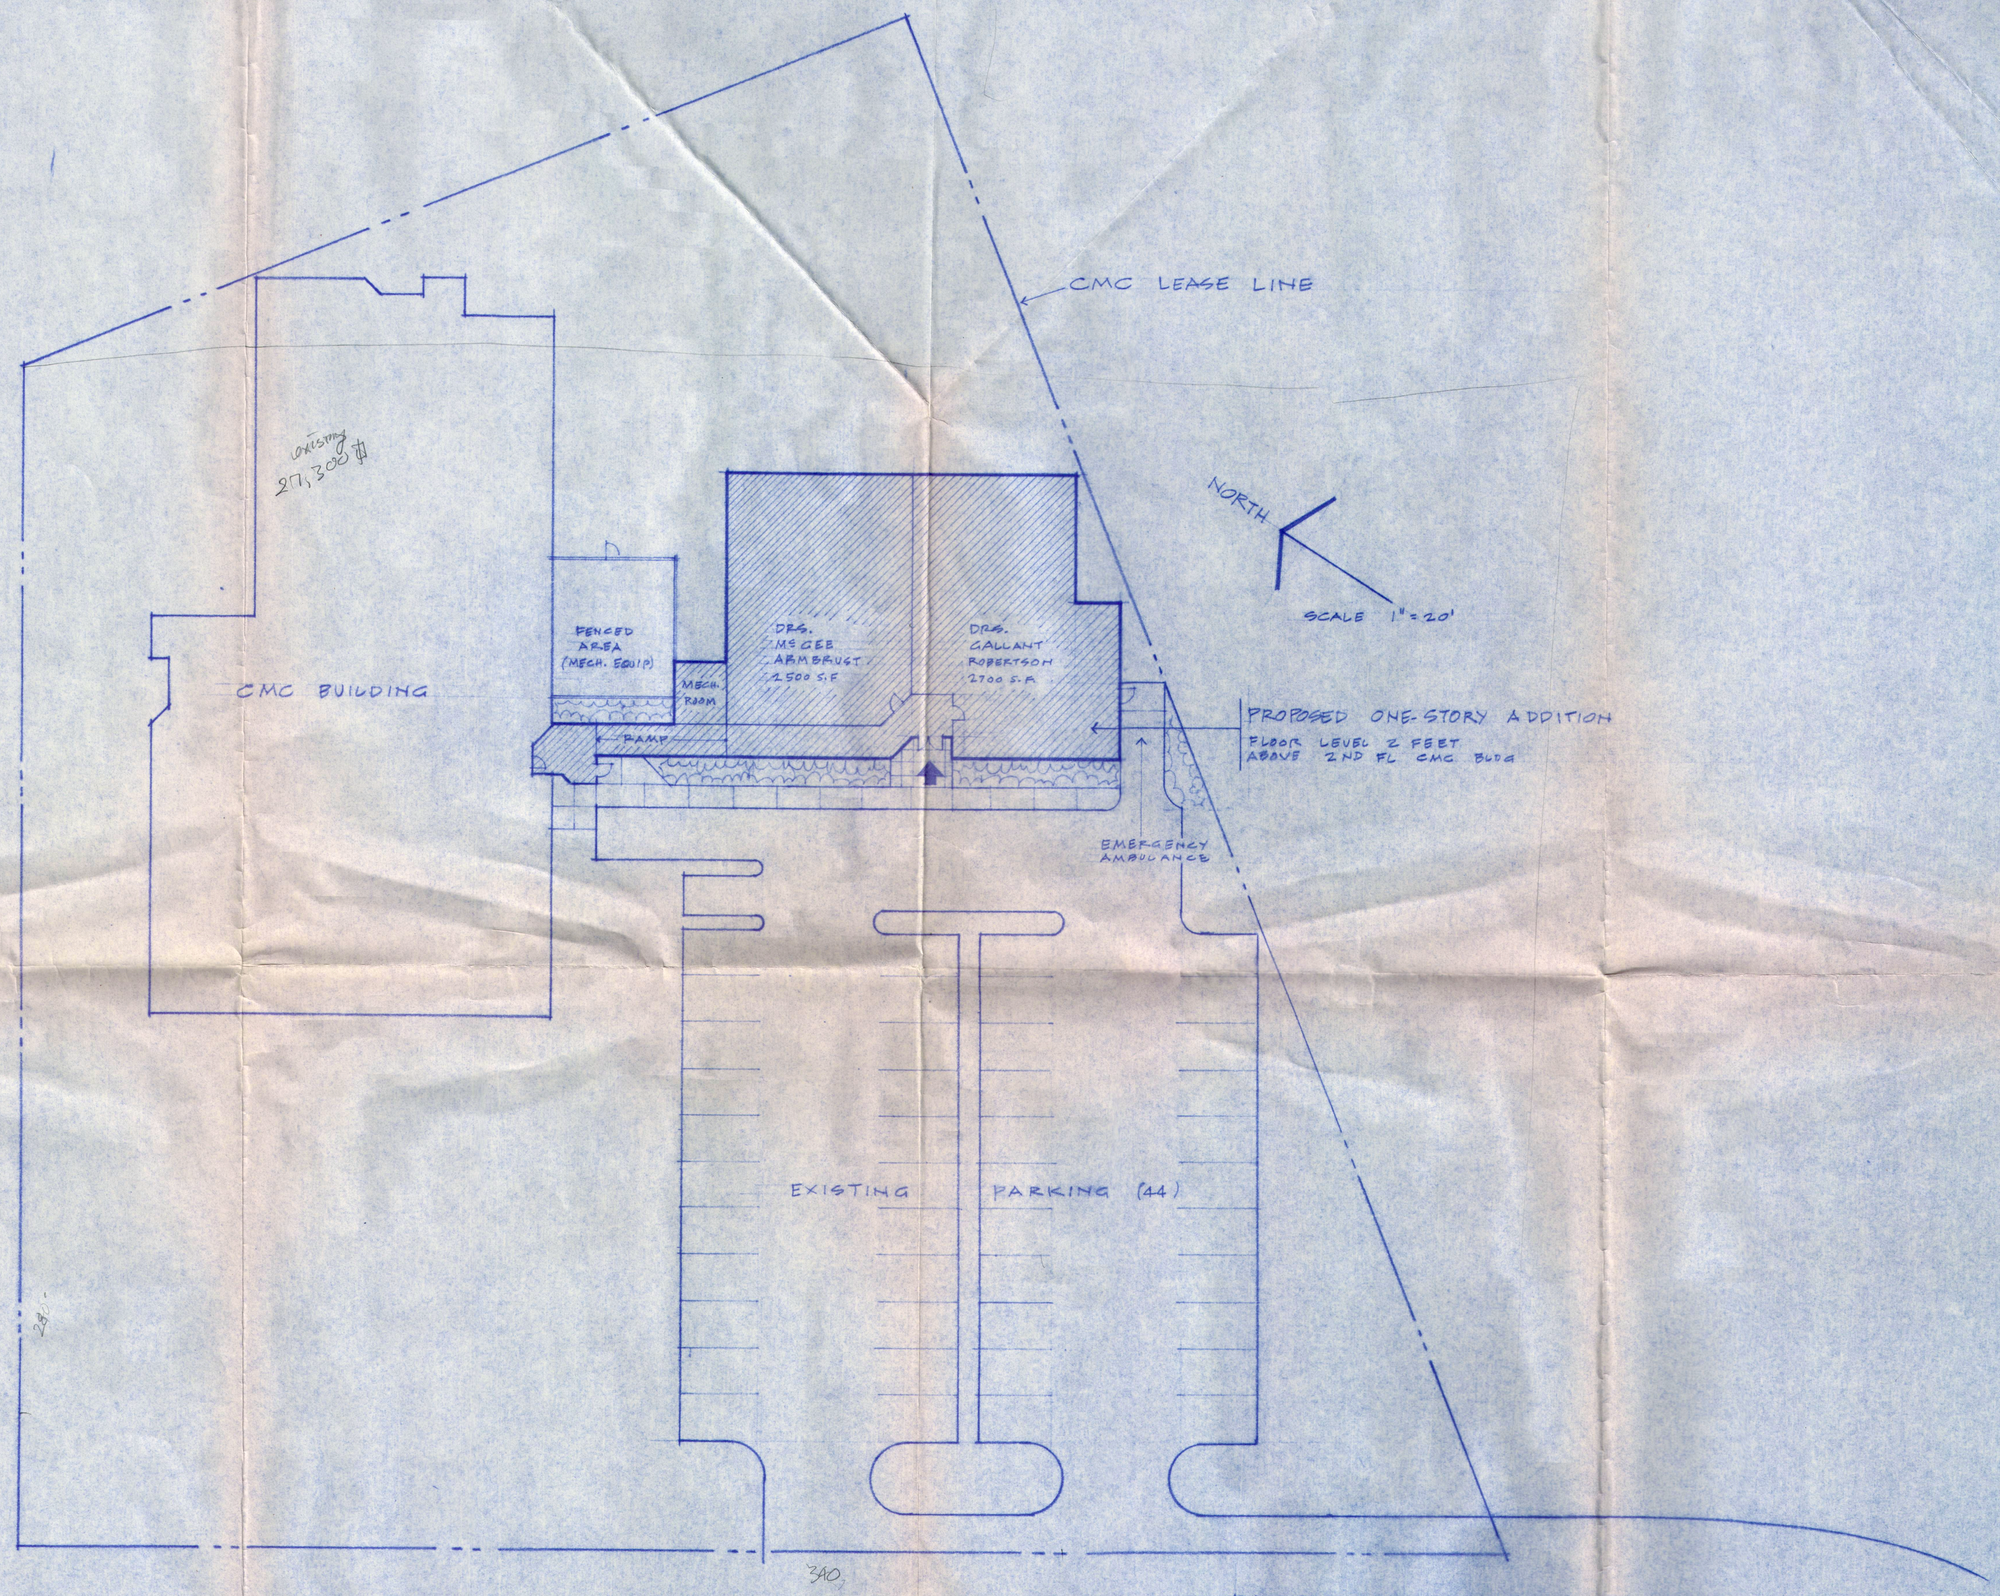

PROPOSED ADDITION TO
CORVALLIS MEDICAL CENTER BLDG.

ARCHITECTS: JEPPSEN, MILLER and TOBIAS

6-5-84

CASCADE A. & E. SUPPLIES CO., PORTLAND, OR.