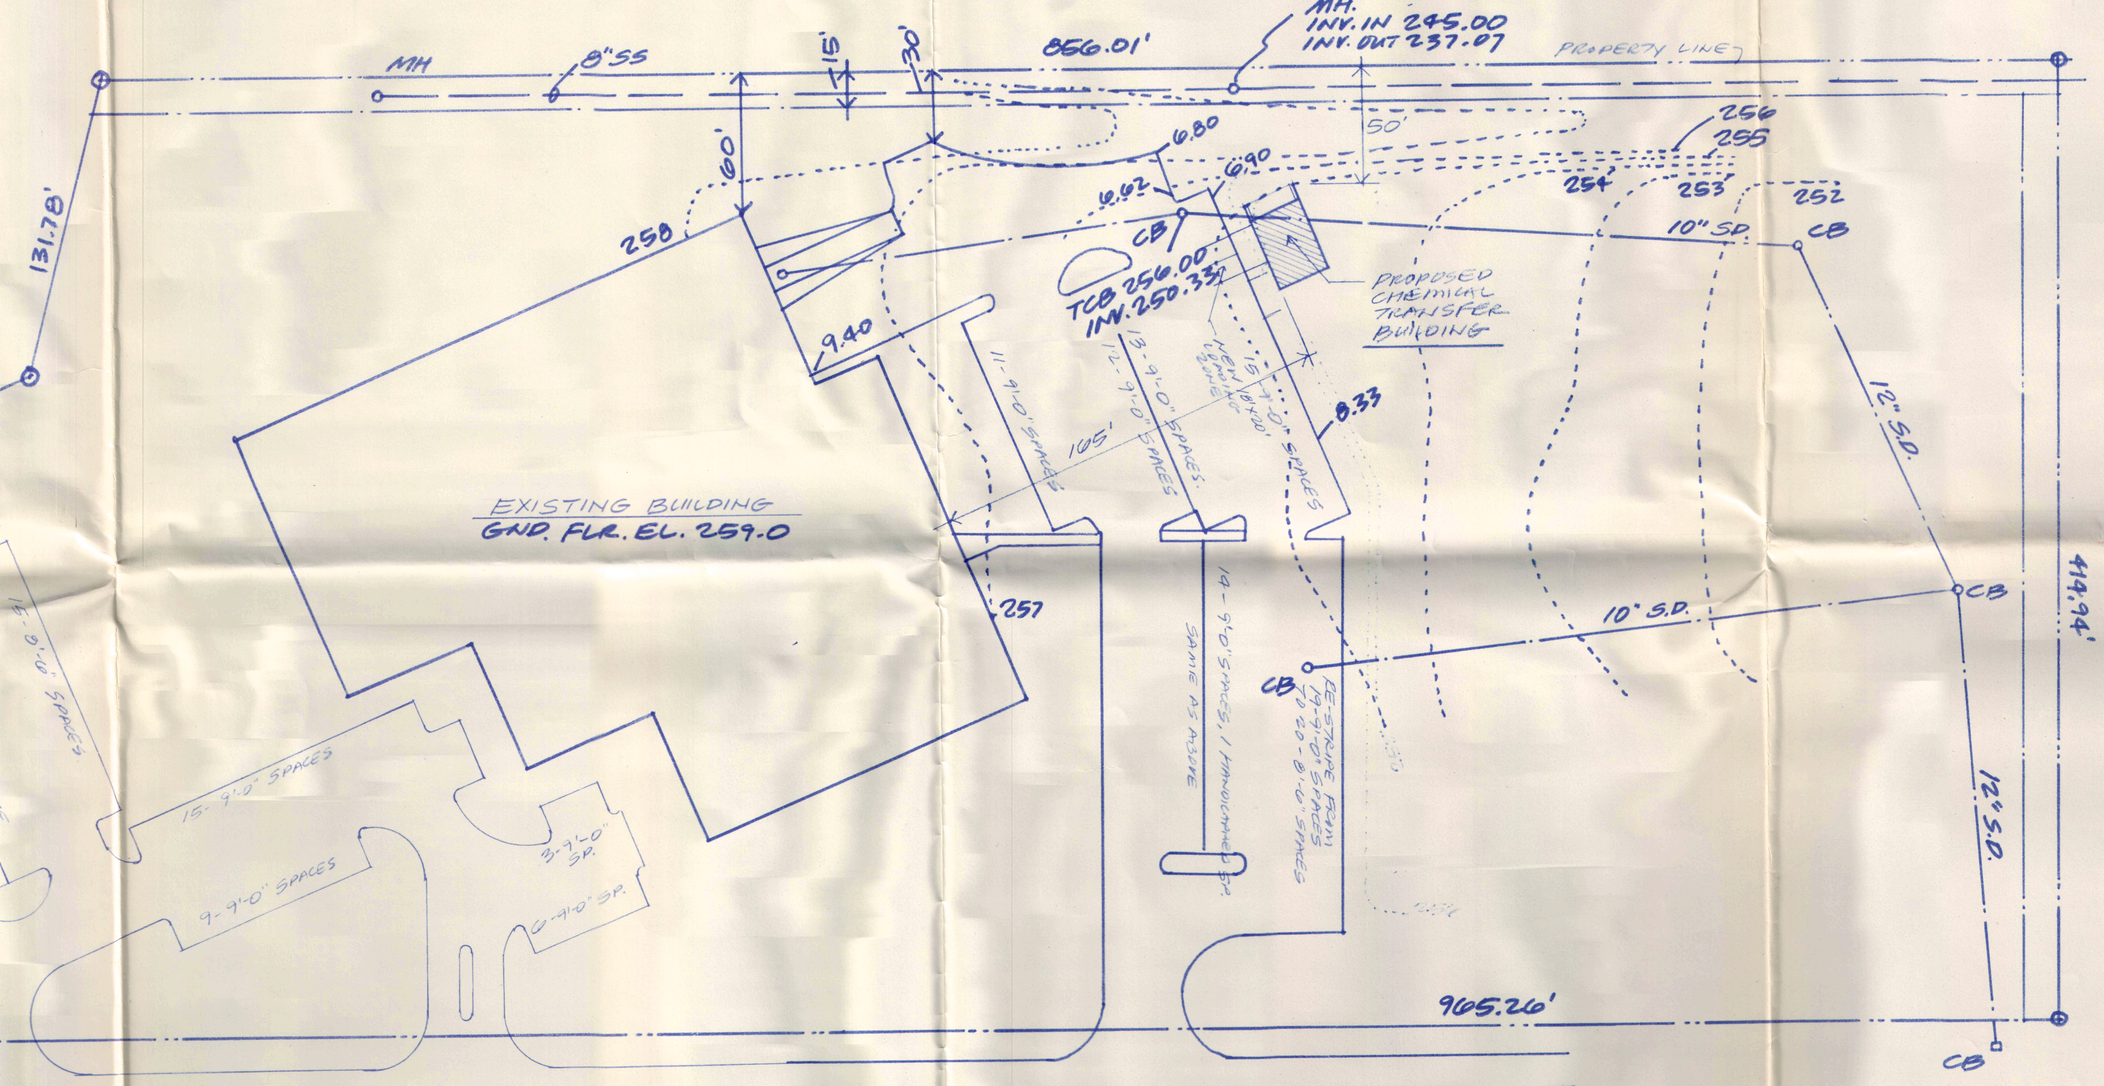

ANTIVIRALS CHEM. TRANSFER BUILDING.
PRELIMINARY DESIGN. 1"= 40'-0" SRG

NOTE:
- EXISTING STORM SEWER UNDER PROPOSED CHEMICAL TRANSFER BUILDING REPLACED WITH 10" CAST IRON OR SCHEDULE 40 PVC PIPE WITH POURED IN PLACE CONCRETE SADDLE PROTECTIVE COVER.
- LANDSCAPE SCREENING WILL BE INSTALLED SOUTH AND EAST SIDES OF PROPOSED BUILDING.

SCALE : 1"=40'-0"

SRG
Partnership pc
• Architecture •
Planning • Interiors

621 S.W. Morrison Street
Portland, Oregon 97205
Telephone: (503) 222-1917
FAX: (503) 294-0272

Drawing Title

SITE PLAN

Revisions

REV. 9-3-92
BLDG LOCATION ONSITE.

Date : 8-25-92
Job No. : 9210
Drawn by : FCG
Checked by : FCG

Drawing No.

CRETE
TYPICAL

PAINTED
METAL ROOF
OVER DOORS

12
2

SOUTH ELEVATION.

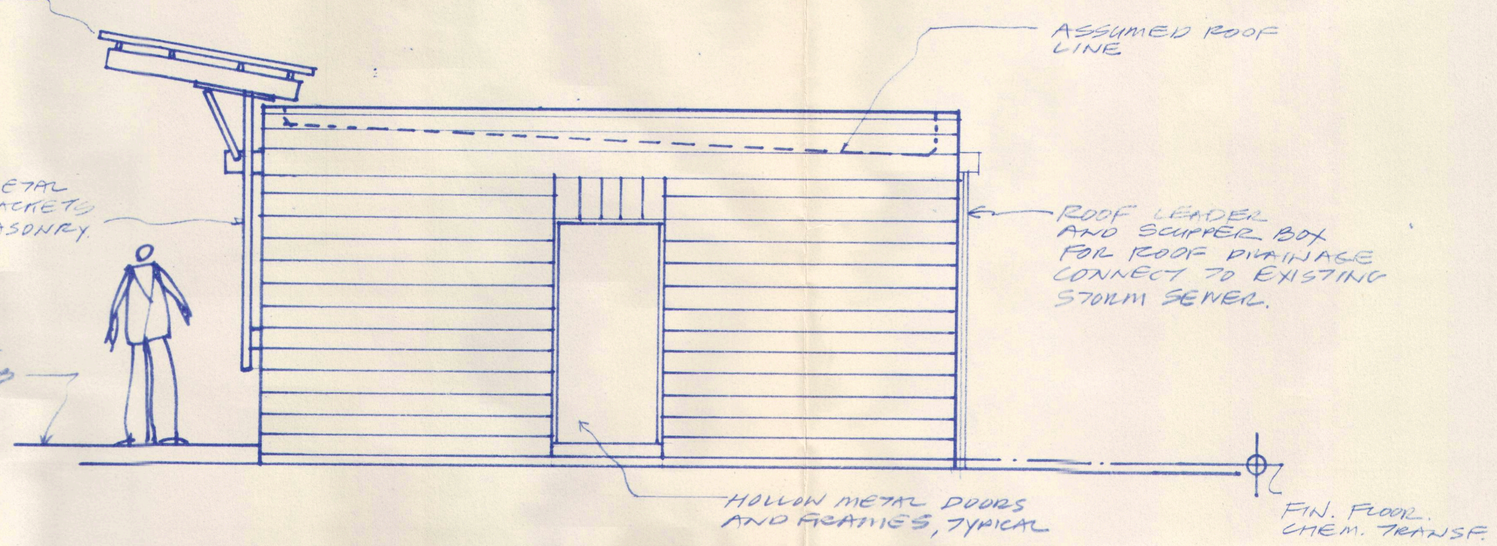

NOTE: MECHANICAL ENGINEEL TO VERIFY LOCATION OF AIR SUPPLY, EQUALIST OPENINGS IN WALLS & ROOF.

SRG
Partnership pc
• Architecture •
Planning • Interiors

520 Southwest Yamhill Street
Portland, Oregon 97204
Telephone : (503) 222-1917

Drawing Title

CHEMICAL
TRANSFER
BUILDING.

Revisions

Date : 8-28-92
Job No. : 9210
Drawn by : FCG
Checked by : FCG

Drawing No.