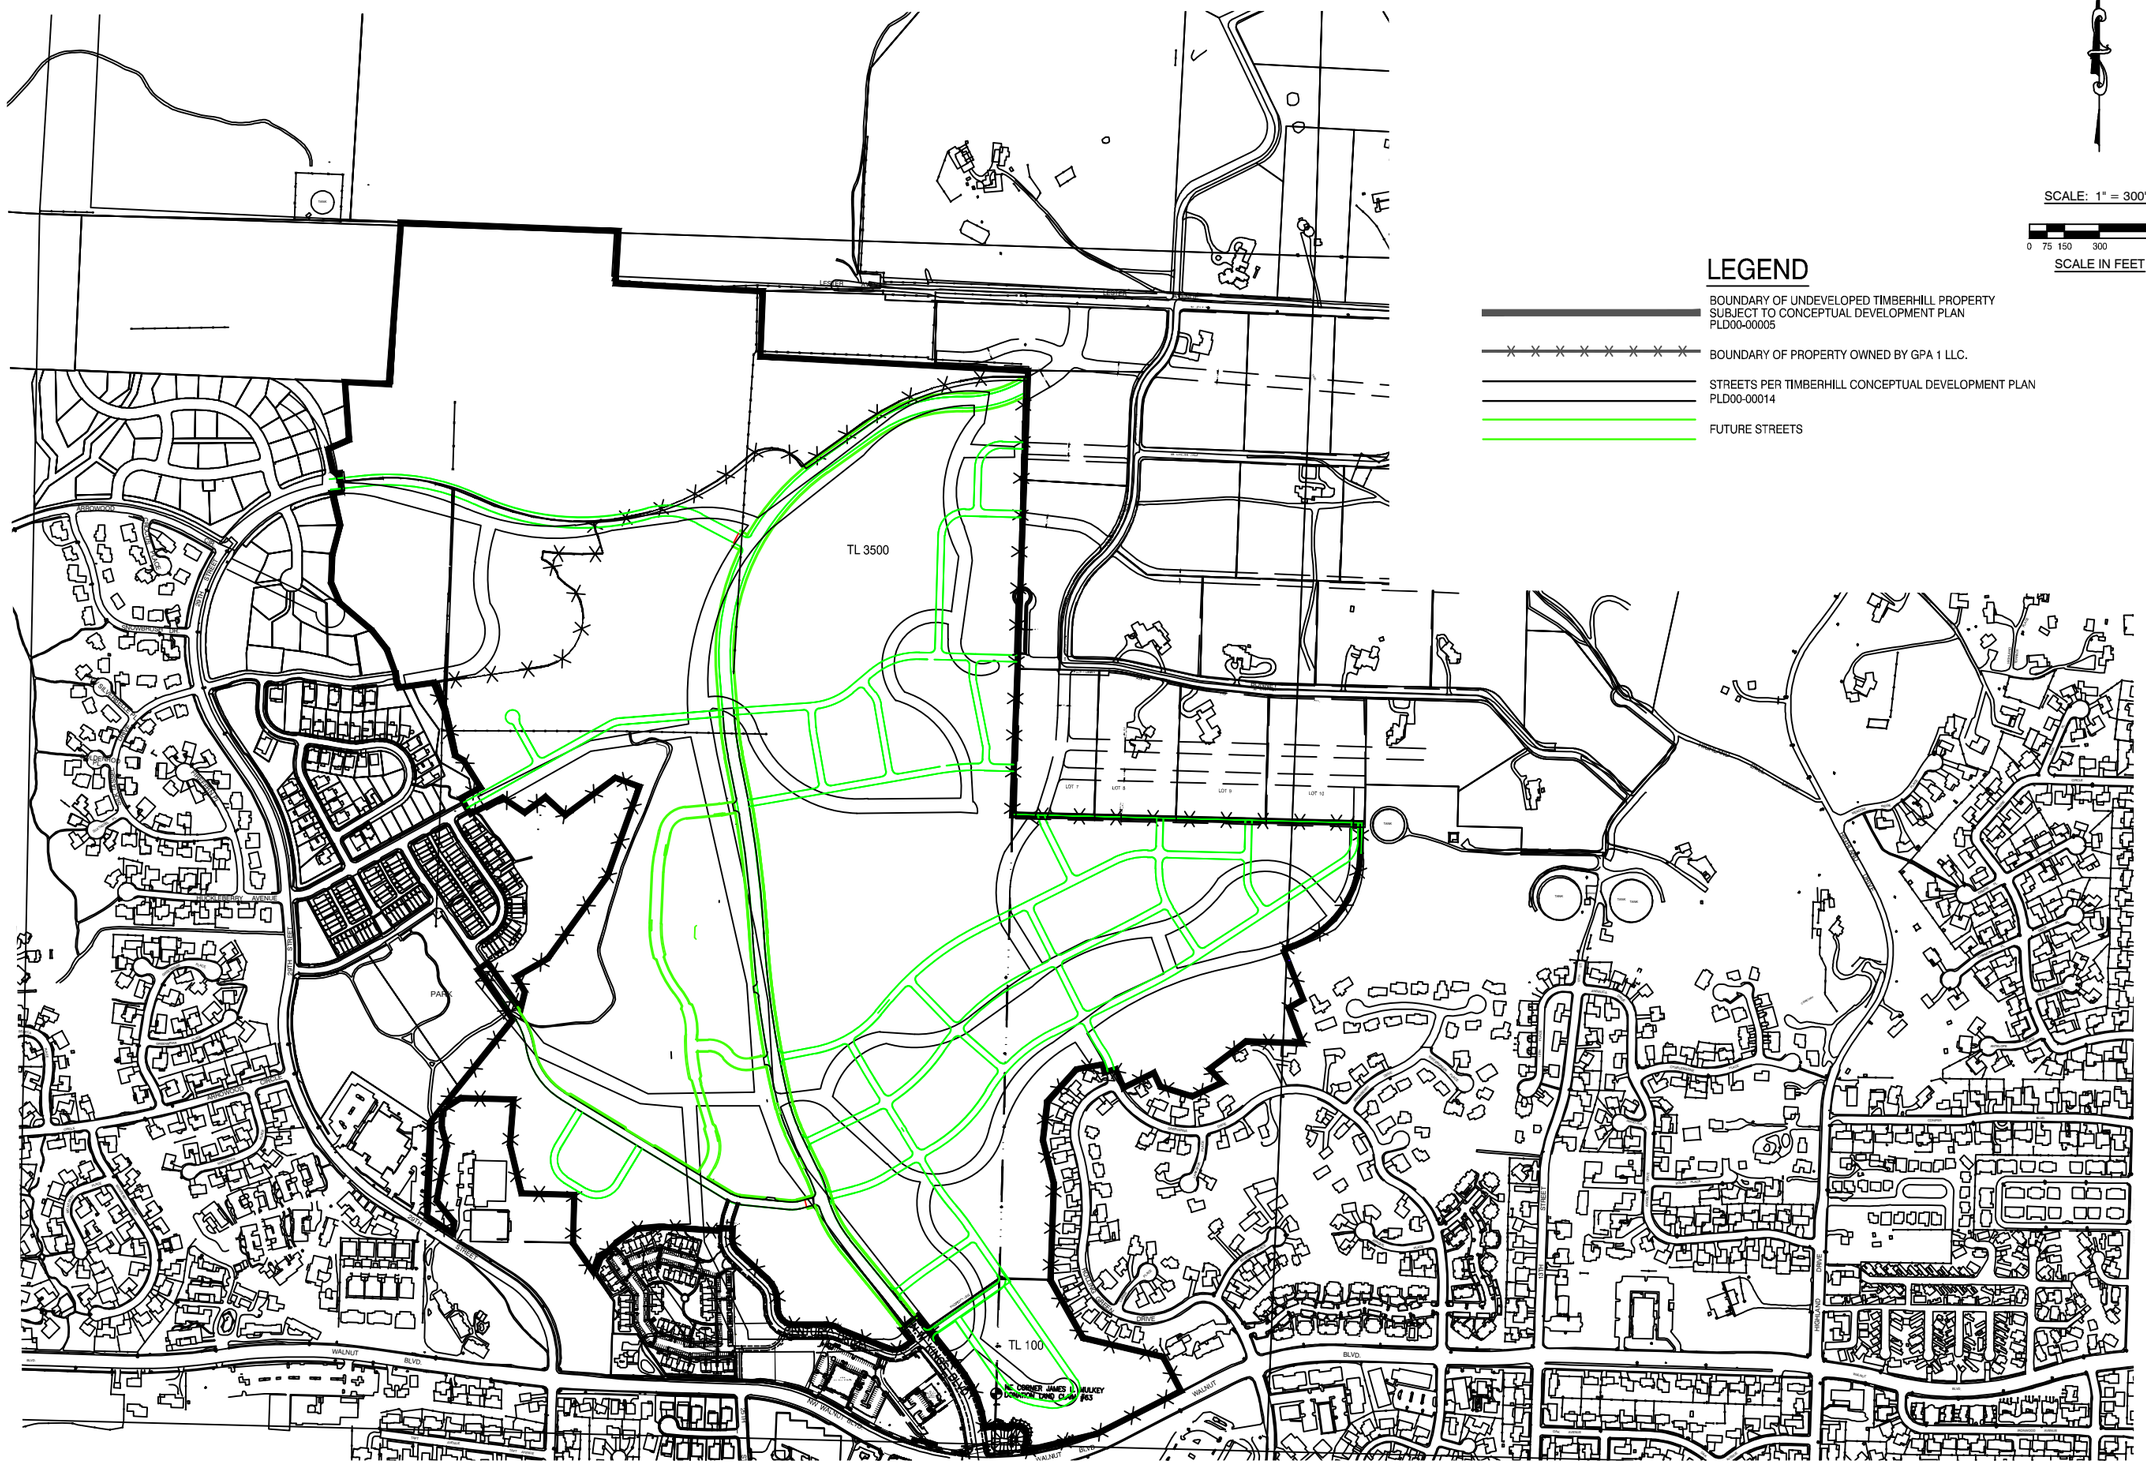

SCALE: 1" = 300'

0 75 150 300 600

SCALE IN FEET

LEGEND

- BOUNDARY OF UNDEVELOPED TIMBERHILL PROPERTY SUBJECT TO CONCEPTUAL DEVELOPMENT PLAN PLD00-00005
- BOUNDARY OF PROPERTY OWNED BY GPA 1 LLC.
- STREETS PER TIMBERHILL CONCEPTUAL DEVELOPMENT PLAN PLD00-00014
- FUTURE STREETS

ATTACHMENT "CDP-10"

FOR LAND USE PURPOSES ONLY

DRAWING STATUS	DATE:	No.	REVISION:	DATE:
☐ PRELIMINARY		△		
☒ SUBMITTED	05/08/15	△		
☐ BID SET		△		
☐ PERMIT SET		△		
☐ CONST. SET		△		
☐		△		

DEVCO engineering inc.
Corvallis Oregon
(541) 757-8991
245 NE CONIFER, P.O. BOX 1211
CORVALLIS, OR 97339
WWW.DEVCOENGINEERING.COM

© COPYRIGHT 2015
DEVCO ENGINEERING, INC.
ALL RIGHTS RESERVED.

PROJECT:
KINGS BLVD. STREET EXTENSION

PROJECT LOCATION:
TIMBERHILL TAX LOT 3500

CLIENT:
GPA1, LLC

SHEET TITLE:
COMPARISON OF CONCEPTUAL PLAN AND CONVERSION PLAN STREETS

JOB NO. 15412

DRAWN BY: DEVCO

DRAWING:

FILE: I:\CIVIL3D Projects\15412\Production Drawings\Land-use\15412EXISTING_AND_PROPOSED_TRAILS.dwg [STREETS CDP-10] 5/8/2015 3:13 PM - Kyle