SCALE: 1" = 150'

0 75 150 300

SCALE IN FEET

FOR LAND USE PURPOSES ONLY

STREETSCAPE LEGEND

- NEW LARGE CANOPY DECIDUOUS STREET TREE
- NEW STREET LIGHT
- NEW TURF OR EVERGREEN GROUND COVER
- NEW EVERGREEN GROUND COVER (CUT/FILL SLOPES)

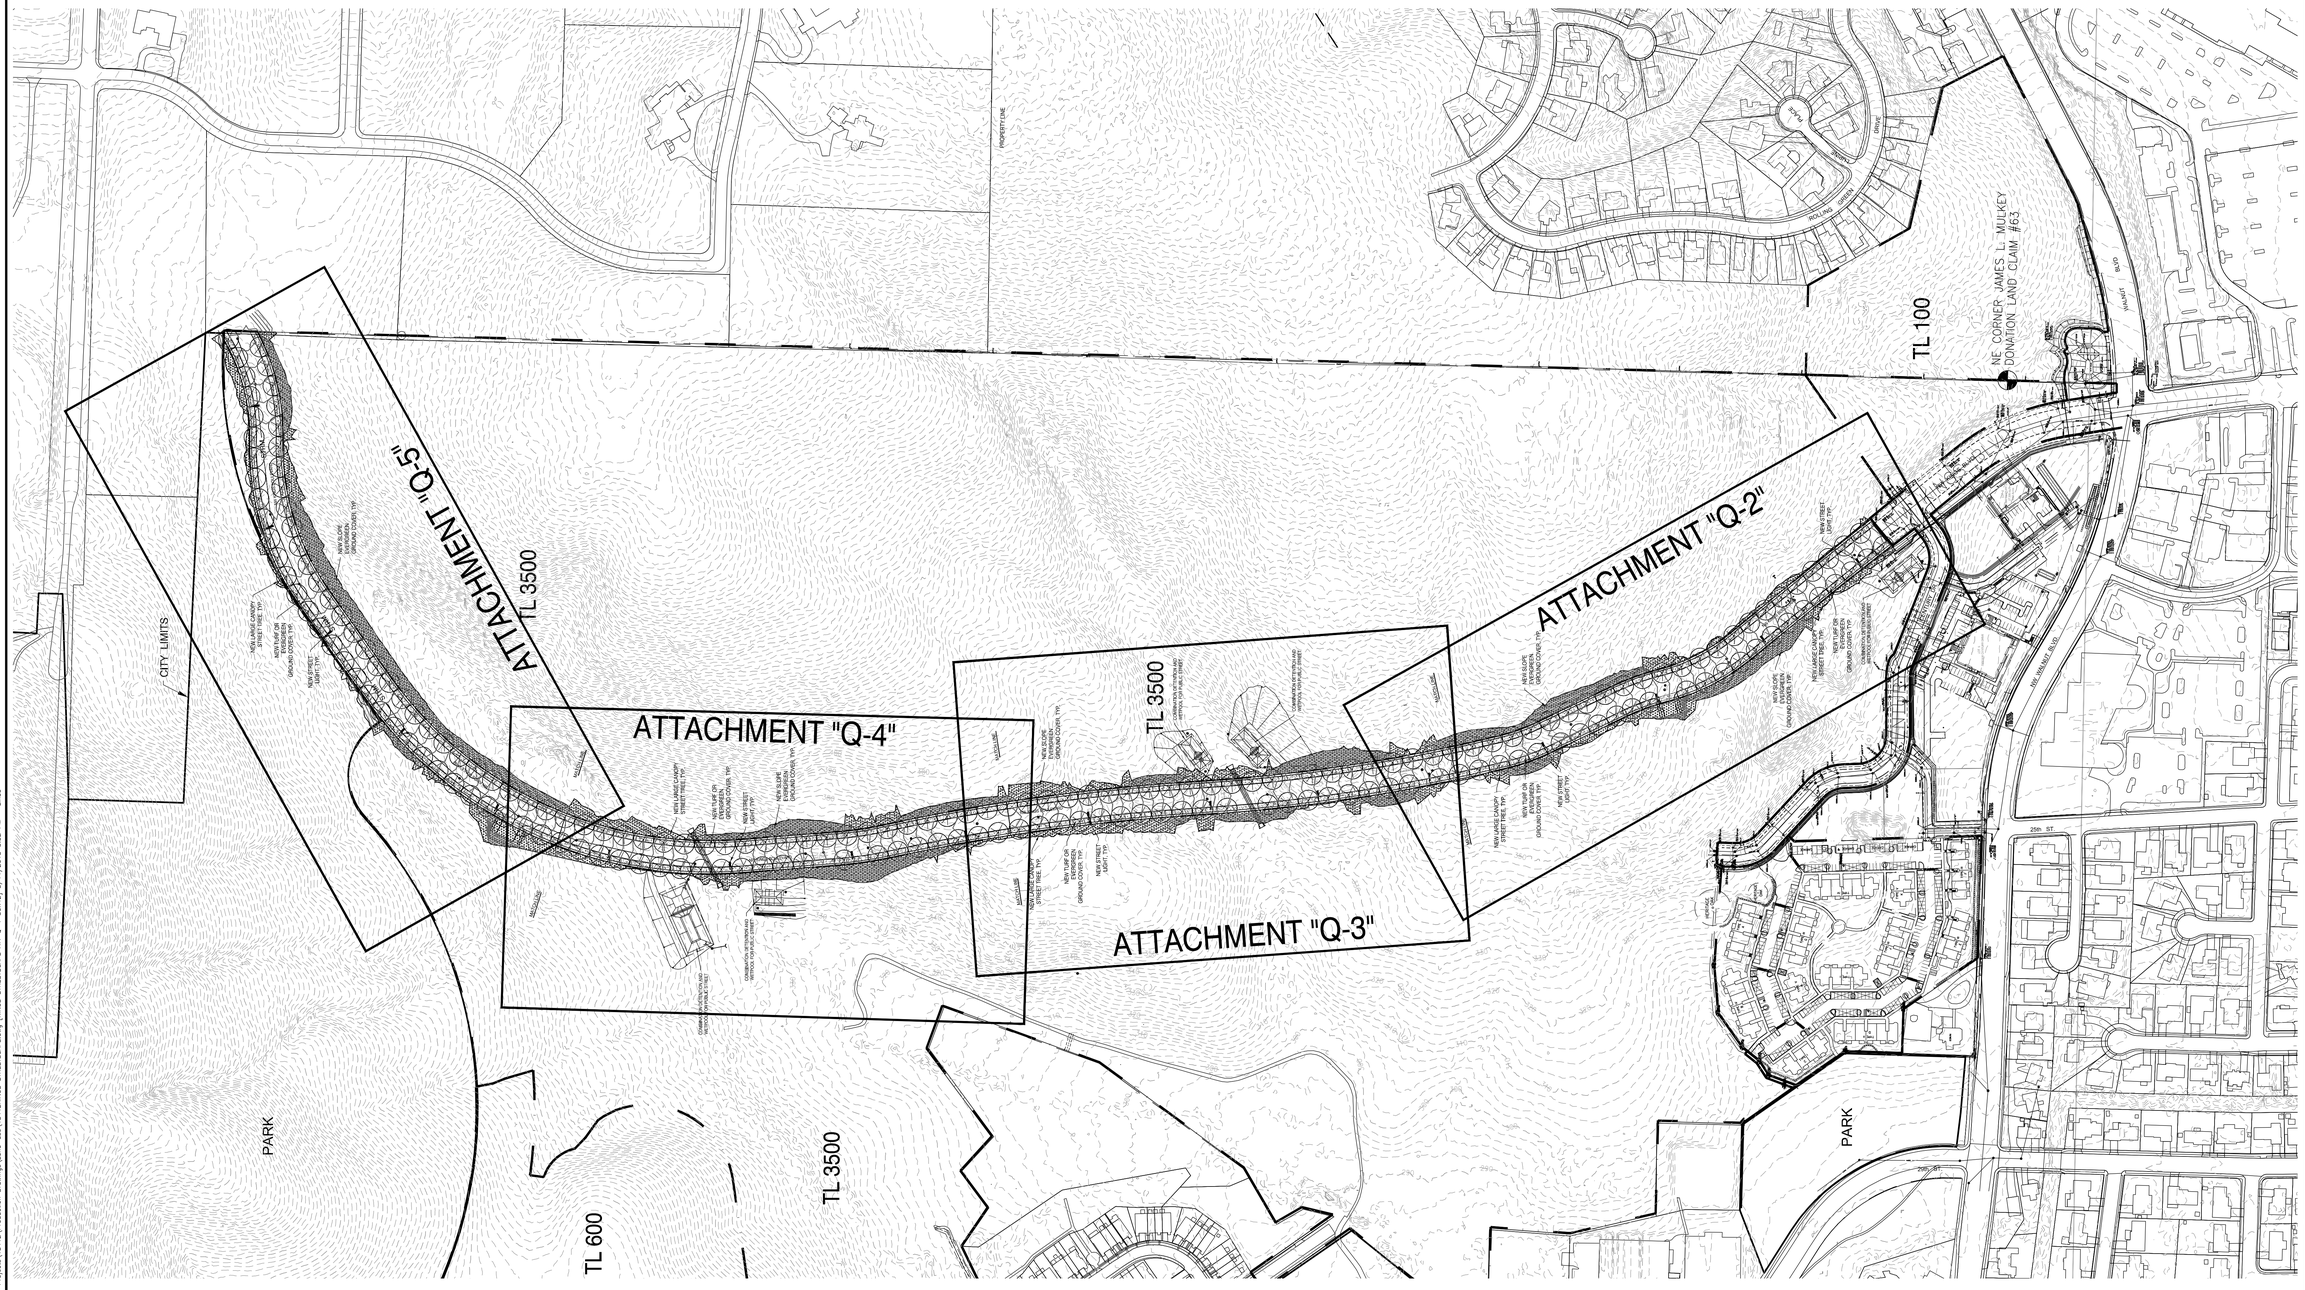

DRAWING STATUS:	DATE:
☐ PRELIMINARY	
☒ SUBMITTED	05/08/15
☐ BID SET	
☐ PERMIT SET	
☐ CONST. SET	

No.	REVISION:	DATE:
△		
△		
△		
△		
△		
△		

devco engineering, inc.
Corvallis Oregon
(541) 757-8991
245 NE COMRER, P.O. BOX 1231
CORVALLIS, OR 97339
WWW.DEVCOENGINEERING.COM

© COPYRIGHT 2015
DEVCO ENGINEERING, INC.
ALL RIGHTS RESERVED.

PROJECT:
KINGS BOULEVARD STREET EXTENSION - DETAILED DEVELOPMENT PLAN

PROJECT LOCATION:
TIMBERHILL

CLIENT:
GPA1, LLC

SHEET TITLE:
KINGS BOULEVARD STREET EXTENSION - CONCEPTUAL LANDSCAPING AND EXTERIOR STREET LIGHTING

PREFERRED DESIGN

JOB NO.	15412
DRAWN BY:	DEVCO
DRAWING:	

FILE: \\DW\30 Projects\15412\Production Drawings\Land-use\15412KINGS STREETSCAPE ATT Q-1 30X42 5/11/2015 3:32 PM - Linda

MATCH LINE

NEW LARGE CANOPY STREET TREE, TYP.

NEW TURF OR EVERGREEN GROUND COVER, TYP.

NEW SLOPE EVERGREEN GROUND COVER, TYP.

NEW STREET LIGHT, TYP.

NEW SLOPE EVERGREEN GROUND COVER, TYP.

NEW LARGE CANOPY STREET TREE, TYP.

NEW TURF OR EVERGREEN GROUND COVER, TYP.

NEW STREET LIGHT, TYP.

COMBINATION DETENTION AND WETPOOL FOR PUBLIC STREET

NW KINGS BOULEVARD

HERITAGE OAK

HERITAGE OAK

SCALE: 1" = 40'

0 20 40 80

SCALE IN FEET

STREETSCAPE LEGEND

- NEW LARGE CANOPY DECIDUOUS STREET TREE
- NEW STREET LIGHT
- NEW TURF OR EVERGREEN GROUND COVER
- NEW EVERGREEN GROUND COVER (CUT/FILL SLOPES)

ATTACHMENT "Q-2"

FOR LAND USE PURPOSES ONLY

No.	REVISION:	DATE:

DRAWING STATUS: PRELIMINARY ☐ SUBMITTED ☒ 05/08/15 BID SET ☐ PERMIT SET ☐ CONST. SET ☐

DATE:

devco engineering inc
Corvallis Oregon
(541) 757-8991
245 NE CONIFER, P.O. BOX 1231
CORVALLIS, OR 97339-1231
WWW.DEVCOENGINEERING.COM

© COPYRIGHT 2015
DEVCO ENGINEERING, INC.
ALL RIGHTS RESERVED.

PROJECT: KINGS BOULEVARD STREET EXTENSION - DETAILED DEVELOPMENT PLAN

PROJECT LOCATION: TIMBERHILL

CLIENT: GPA1, LLC

SHEET TITLE: KINGS BOULEVARD STREET EXTENSION - CONCEPTUAL LANDSCAPING AND EXTERIOR STREET LIGHTING

PREFERRED DESIGN

JOB NO. 15412

DRAWN BY: DEVCO

DRAWING:

FILE: N:\DWG\Projects\15412\Production Drawings\Land-use\15412KINGS STREETSCAPE ATT Q-2 30X42 9/11/2015 10:14 AM - Linda

MATCH LINE

NEW LARGE CANOPY STREET TREE, TYP.

NEW TURF OR EVERGREEN GROUND COVER, TYP.

NEW STREET LIGHT, TYP.

NW KINGS BOULEVARD

NEW SLOPE EVERGREEN GROUND COVER, TYP.

TL 3500

COMBINATION DETENTION AND WETPOOL FOR PUBLIC STREET

COMBINATION DETENTION AND WETPOOL FOR PUBLIC STREET

NW KINGS BOULEVARD

MATCH LINE

MATCH LINE

SCALE: 1" = 40'

0 20 40 80

SCALE IN FEET

STREETSCAPE LEGEND

- NEW LARGE CANOPY DECIDUOUS STREET TREE
- NEW STREET LIGHT
- NEW TURF OR EVERGREEN GROUND COVER
- NEW EVERGREEN GROUND COVER (CUT/FILL SLOPES)

FOR LAND USE PURPOSES ONLY

No.	REVISION:	DATE:
1		
2		
3		
4		
5		
6		

DRAWING STATUS:

		DATE:
☐	PRELIMINARY	
☒	SUBMITTED	05/08/15
☐	BID SET	
☐	PERMIT SET	
☐	CONST. SET	

devco engineering, inc.
Corvallis Oregon
(541) 757-8991
245 NE COMRIE, P.O. BOX 1231
CORVALLIS, OR 97339-1231
WWW.DEVCOENGINEERING.COM

© COPYRIGHT 2015
DEVCO ENGINEERING, INC.
ALL RIGHTS RESERVED.

PROJECT:
KINGS BOULEVARD STREET EXTENSION - DETAILED DEVELOPMENT PLAN

PROJECT LOCATION:
TIMBERHILL

CLIENT:
GPA1, LLC

SHEET TITLE:
KINGS BOULEVARD STREET EXTENSION - CONCEPTUAL LANDSCAPING PLAN AND EXTERIOR STREET LIGHTING

PREFERRED DESIGN

JOB NO. 15412

DRAWN BY: DEVCO

DRAWING:

ATTACHMENT "Q-3"

P:\E...\CIVIL3D Projects\15412\Production Drawings\Land-use\15412KINGS STREETSCAPE ATT Q-3 20X42].D/11/2015 10:15 AM - Linda

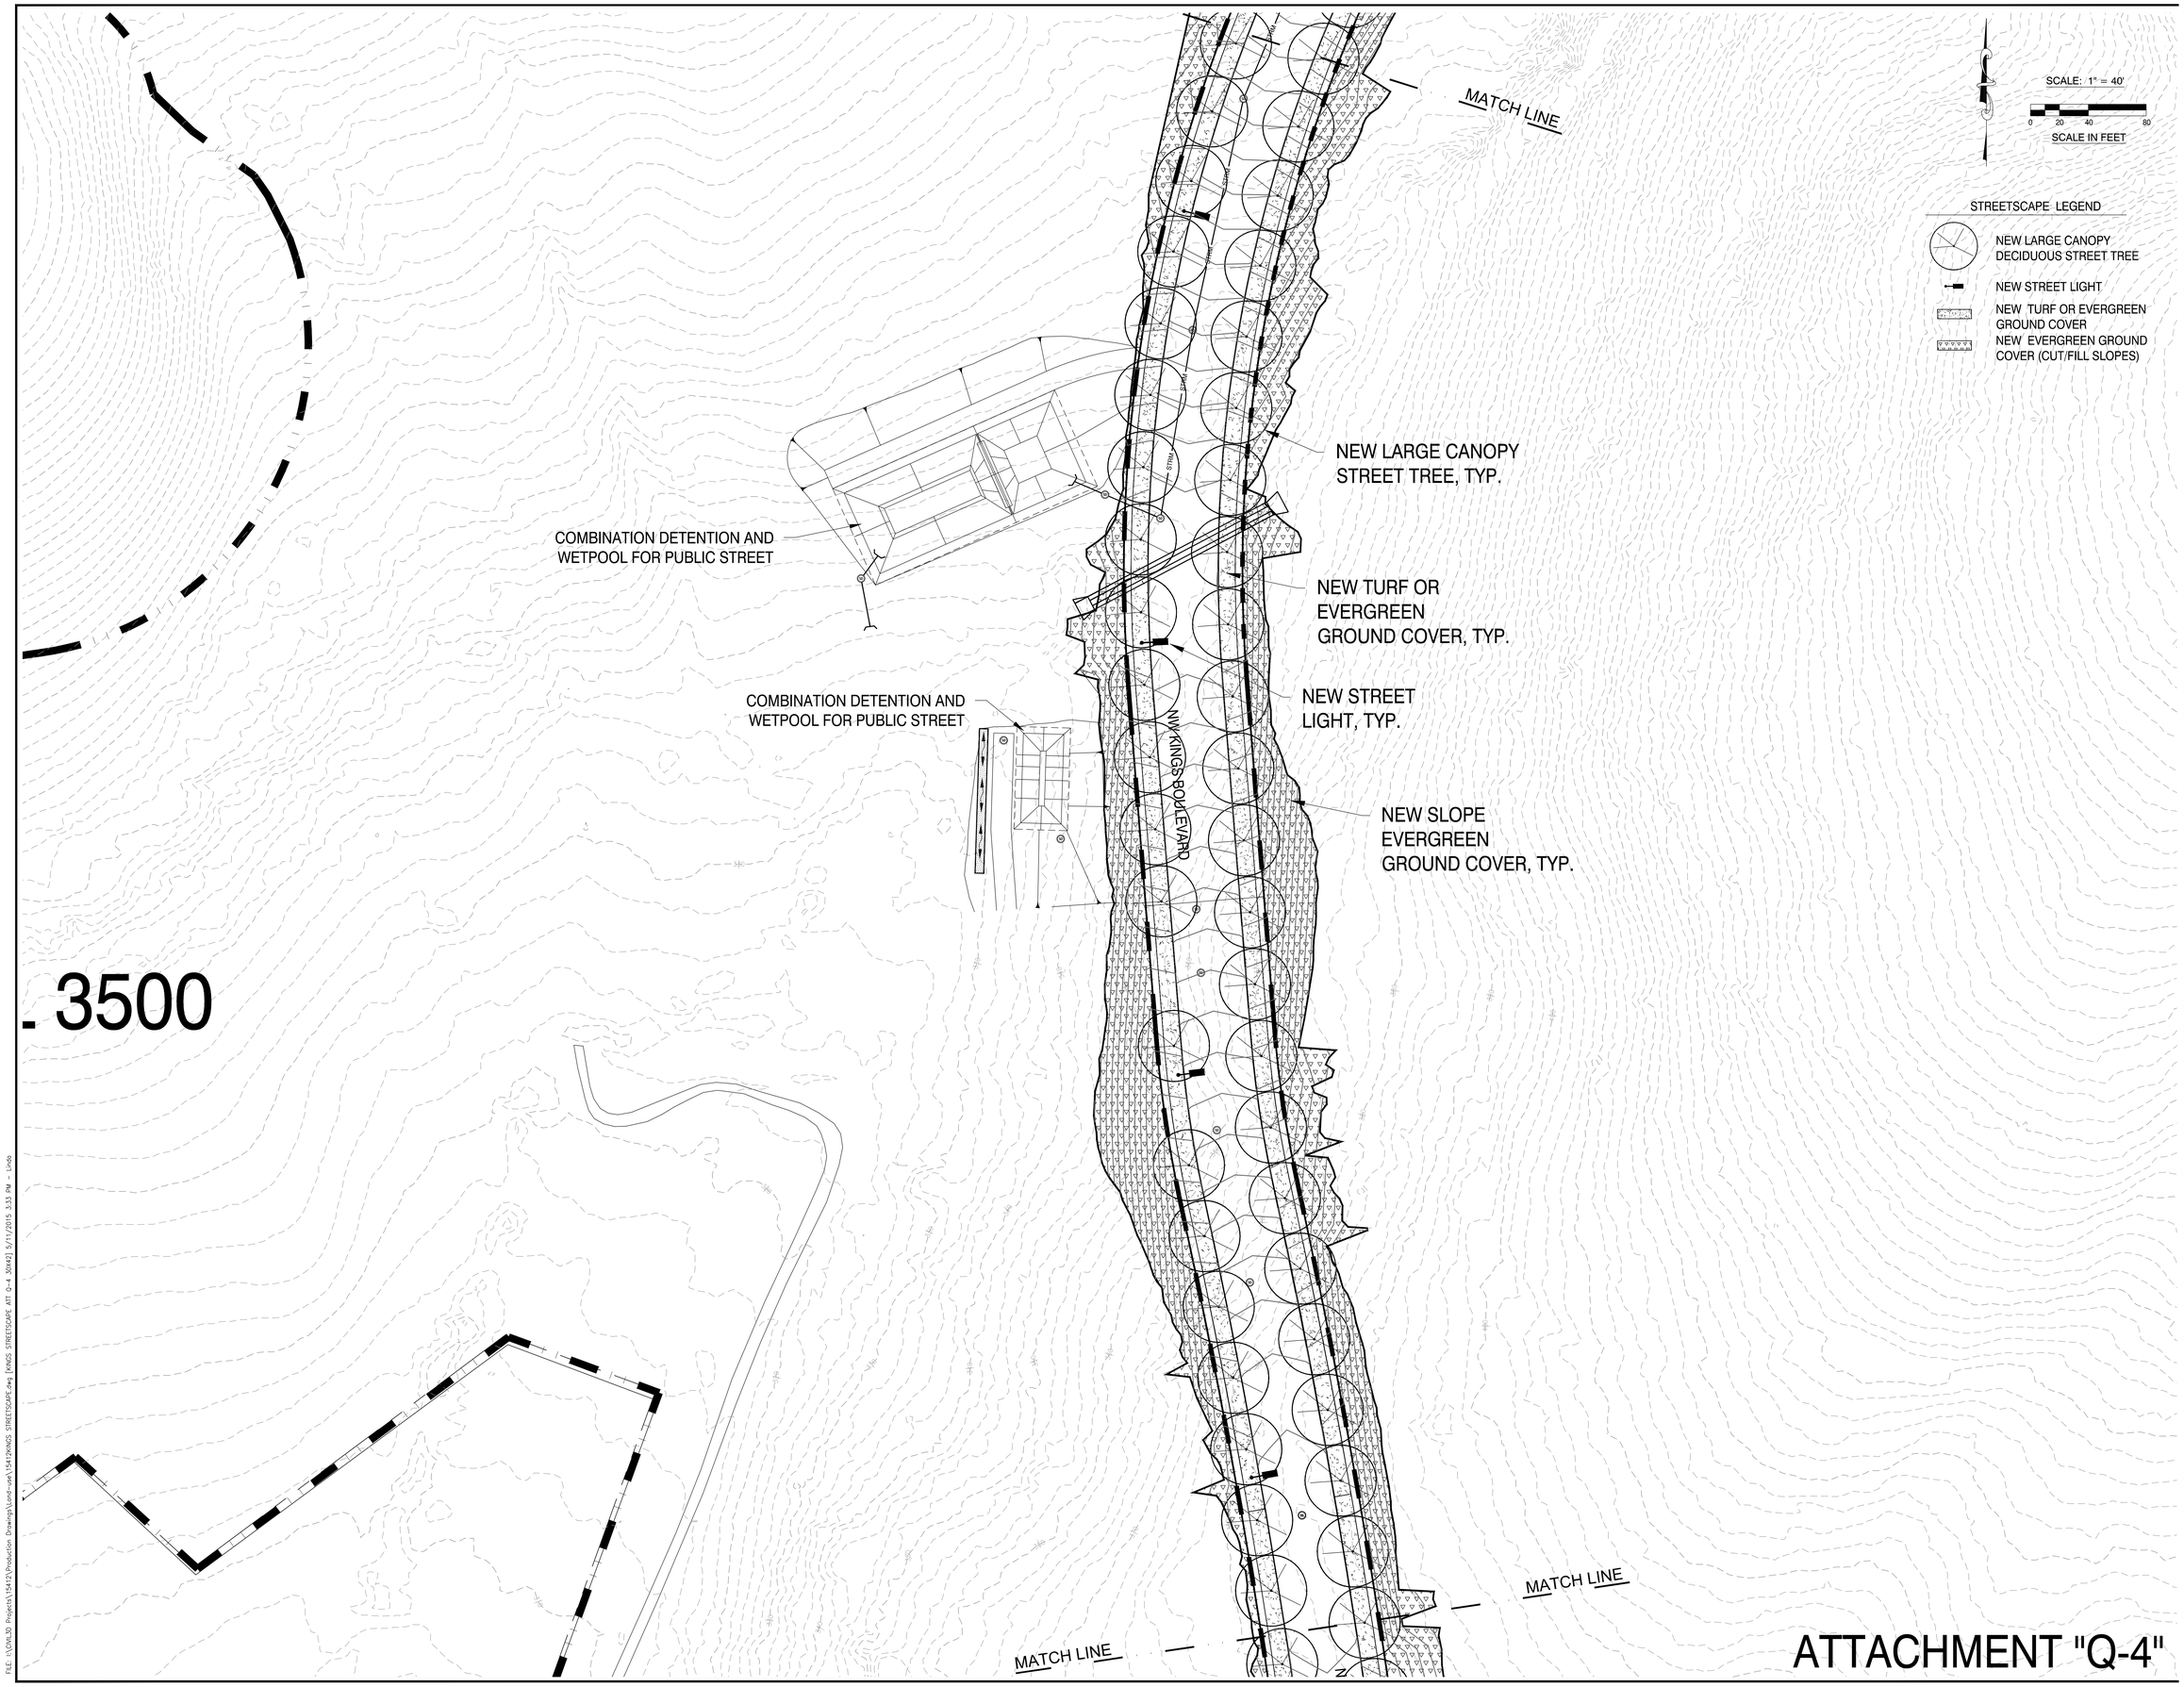

ATTACHMENT "Q-4"

FOR LAND USE PURPOSES ONLY

DRAWING STATUS:	DATE:	No.	REVISION:	DATE:
☐ PRELIMINARY		1		
☒ SUBMITTED	05/08/15	2		
☐ BID SET		3		
☐ PERMIT SET		4		
☐ CONST. SET		5		

Corvallis Oregon
(541) 757-8991
245 NE COMRER, P.O. BOX 1231
CORVALLIS, OR 97339
WWW.DEVCOENGINEERING.COM

© COPYRIGHT 2015
DEVCO ENGINEERING, INC.
ALL RIGHTS RESERVED.

PROJECT: KINGS BOULEVARD STREET EXTENSION - DETAILED DEVELOPMENT PLAN
PROJECT LOCATION: TIMBERHILL
CLIENT: GPA1, LLC

SHEET TITLE: KINGS BOULEVARD STREET EXTENSION - CONCEPTUAL LANDSCAPING AND EXTERIOR STREET LIGHTING
PREFERRED DESIGN

JOB NO. 15412
DRAWN BY: DEVCO
DRAWING:

FILE: N:\DWGS\ Projects\15412\Production Drawings\Land-use\15412KINGS STREETSCAPE ATT Q-4 36X42 5/7/2015 3:33 PM - Linda

CITY LIMITS

STREETSCAPE LEGEND

NEW LARGE CANOPY DECIDUOUS STREET TREE

NEW STREET LIGHT

NEW TURF OR EVERGREEN GROUND COVER

NEW EVERGREEN GROUND COVER (CUT/FILL SLOPES)

SCALE: 1" = 40'

0 20 40 80

SCALE IN FEET

NEW LARGE CANOPY STREET TREE, TYP.

NEW TURF OR EVERGREEN GROUND COVER, TYP.

NEW STREET LIGHT, TYP.

NEW SLOPE EVERGREEN GROUND COVER, TYP.

NW KINGS BOULEVARD

NW KINGS BOULEVARD

MATCH LINE

MATCH LINE

TL 3500

ATTACHMENT "Q-5"

FOR LAND USE PURPOSES ONLY

No.	REVISION:	DATE:

DRAWING STATUS: DATE:

- [ ] PRELIMINARY
- [x] SUBMITTED 05/08/15
- [ ] BID SET
- [ ] PERMIT SET
- [ ] CONST. SET

Corvallis Oregon (541) 757-8991

DEVCO ENGINEERING, INC.
245 NE CONIFER, P.O. BOX 1231
CORVALLIS, OR 97339
WWW.DEVCOENGINEERING.COM

© COPYRIGHT 2015
DEVCO ENGINEERING, INC.
ALL RIGHTS RESERVED

PROJECT: KINGS BOULEVARD STREET EXTENSION - DETAILED DEVELOPMENT PLAN

PROJECT LOCATION: TIMBERHILL

CLIENT: GPA1, LLC

SHEET TITLE: KINGS BOULEVARD STREET EXTENSION - CONCEPTUAL LANDSCAPING AND EXTERIOR STREET LIGHTING

PREFERRED DESIGN

JOB NO. 15412

DRAWN BY: DEVCO

DRAWING:

FILE: \\DWL3\ Projects\15412\Production Drawings\Land-use\15412KINGS_STREETSCAPE_ATT Q-5_30X42.dwg [KINGS_STREETSCAPE_ATT Q-5_30X42] 5/7/2015 10:13 AM - Linda