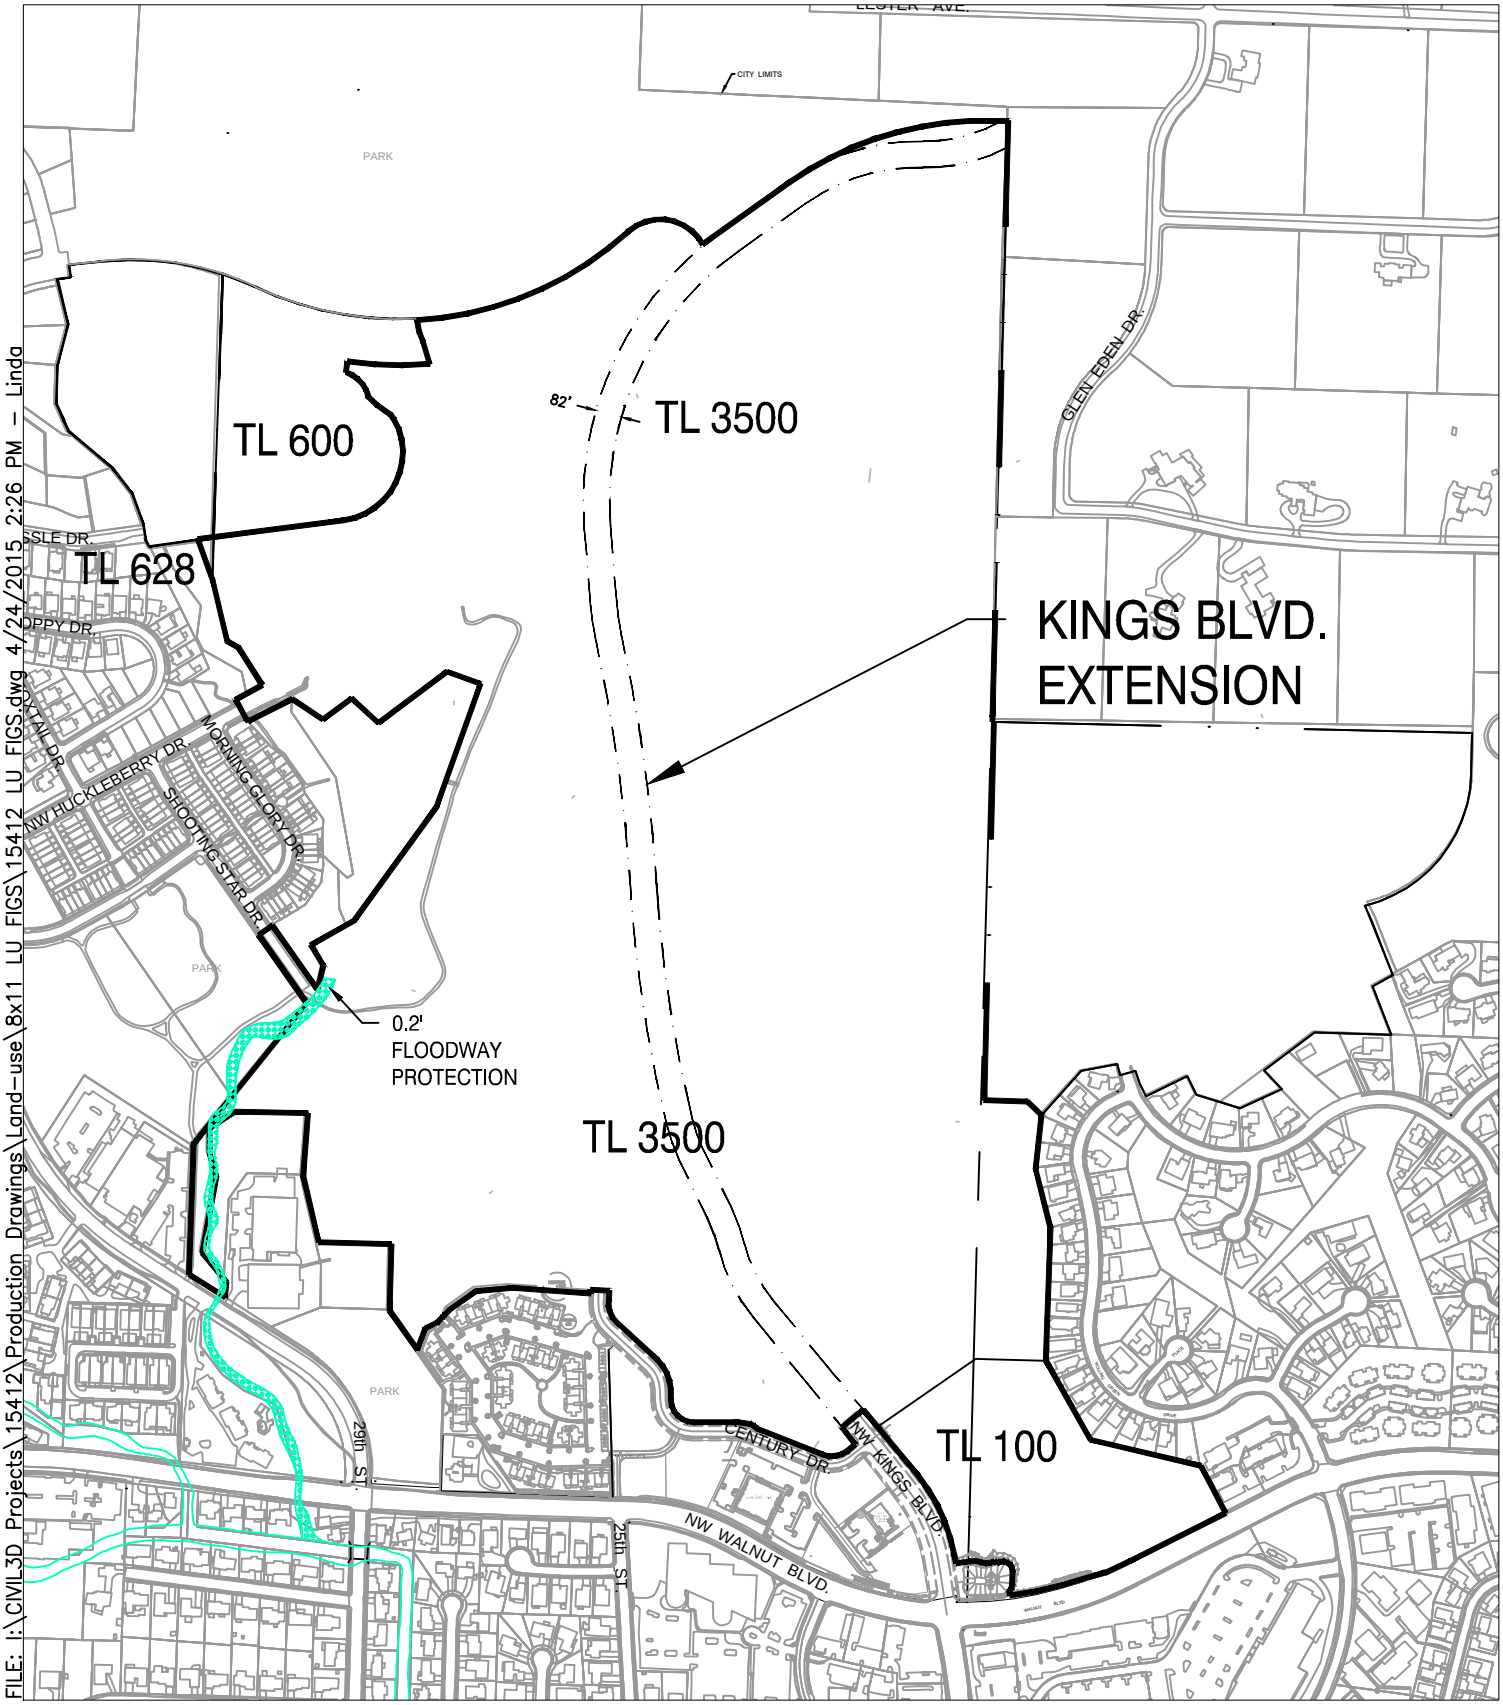

FILE: I:\CIVIL3D Projects\15412\Production Drawings\Land-use\8x11 LU FIGS\15412 LU FIGS.dwg 4/24/2015 2:26 PM - Linda

0 300 600 1200

SCALE IN FEET

KINGS BLVD. EXTENSION
O.2' FLOODWAY
ATTACHMENT "G"

May 8, 2015