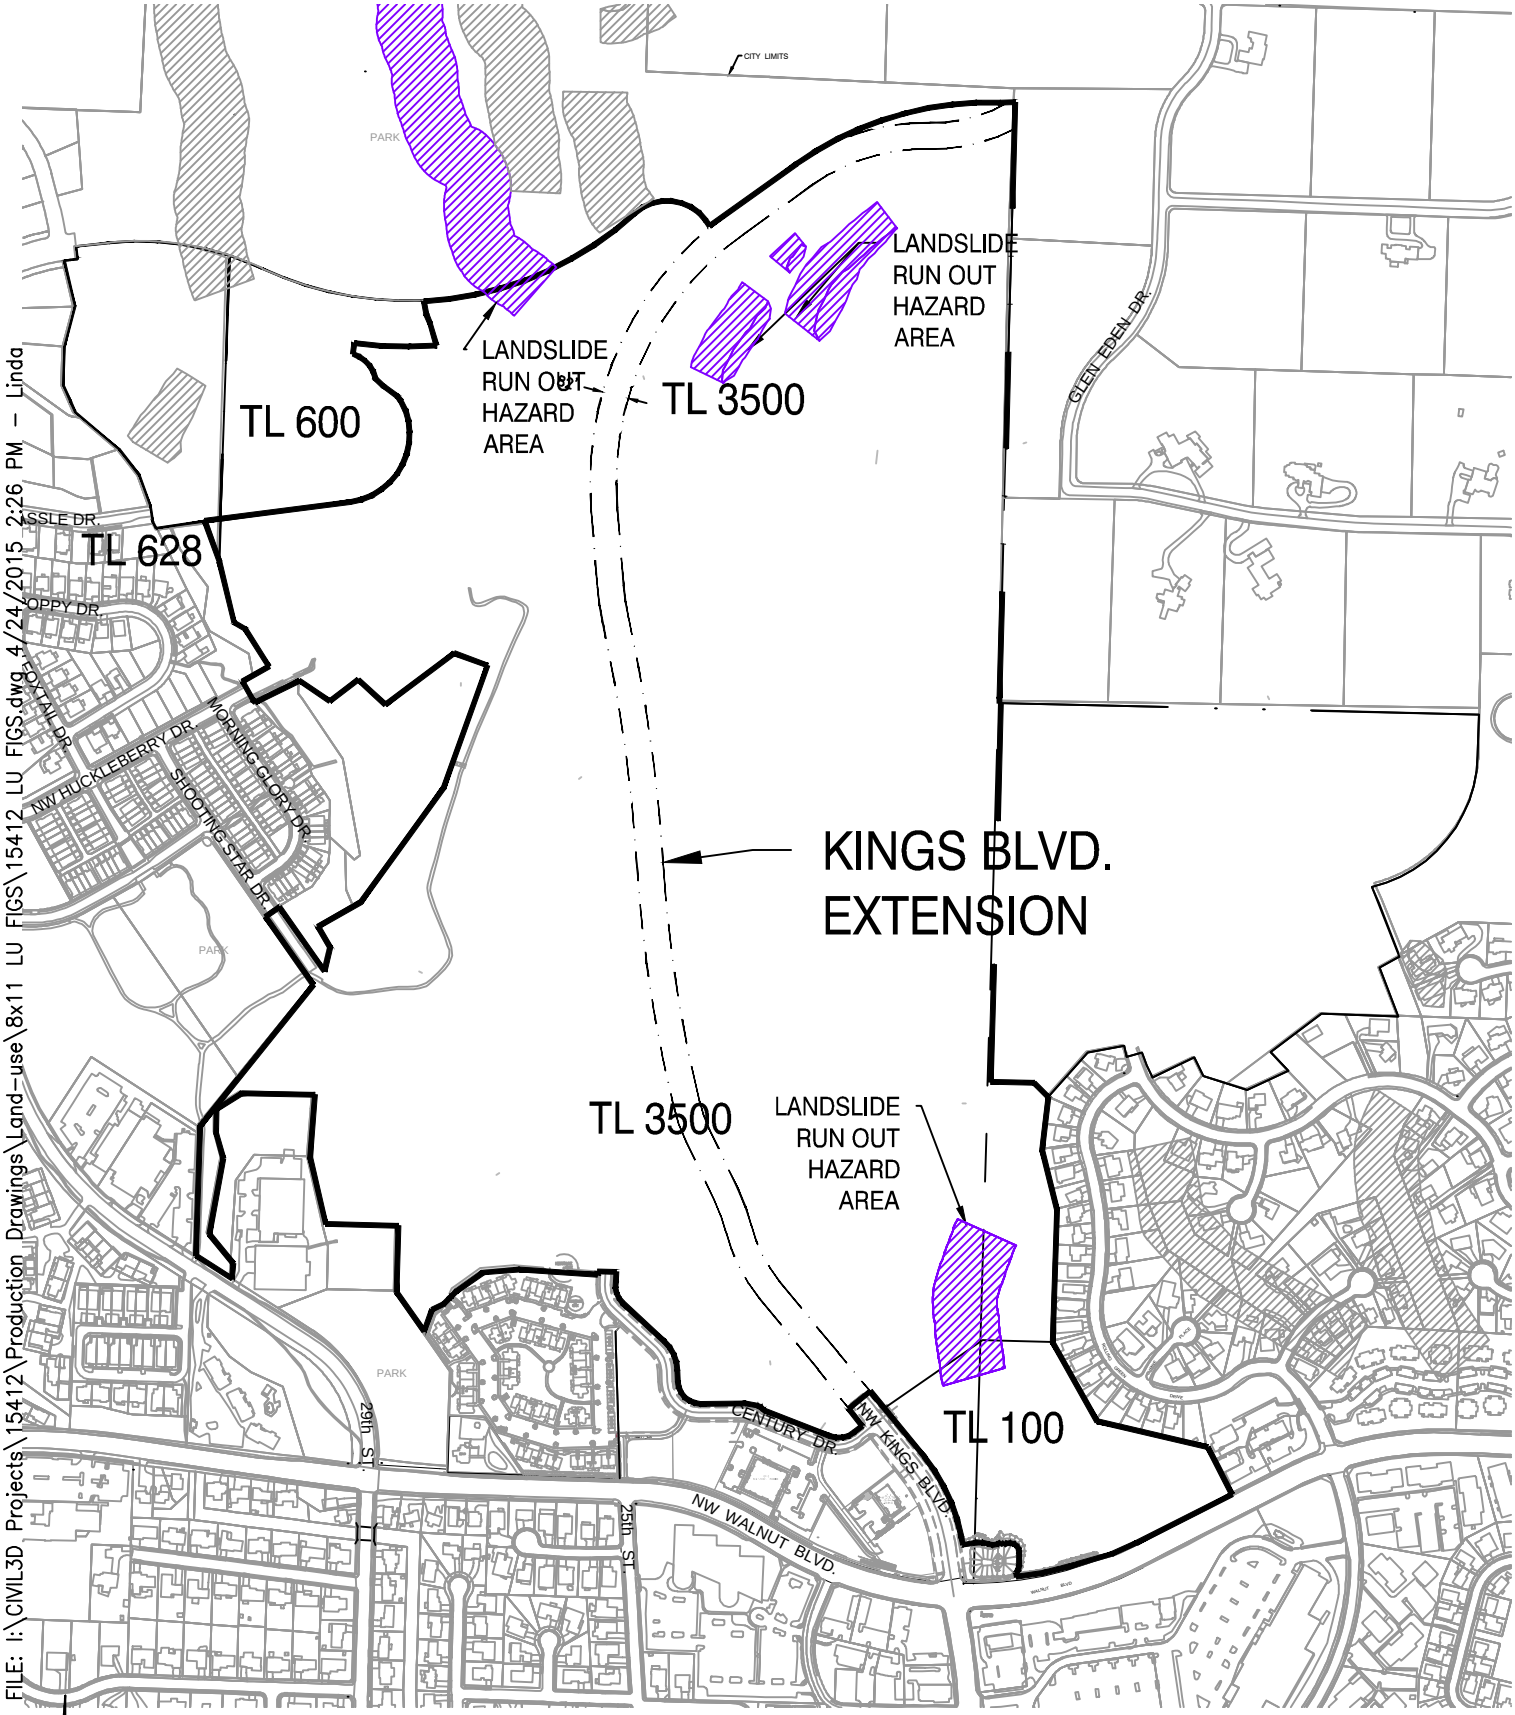

KINGS BLVD. EXTENSION
LANDSLIDE RUN OUT HAZARD AREAS

0 300 600 1200

SCALE IN FEET

ATTACHMENT "J"

May 8, 2015