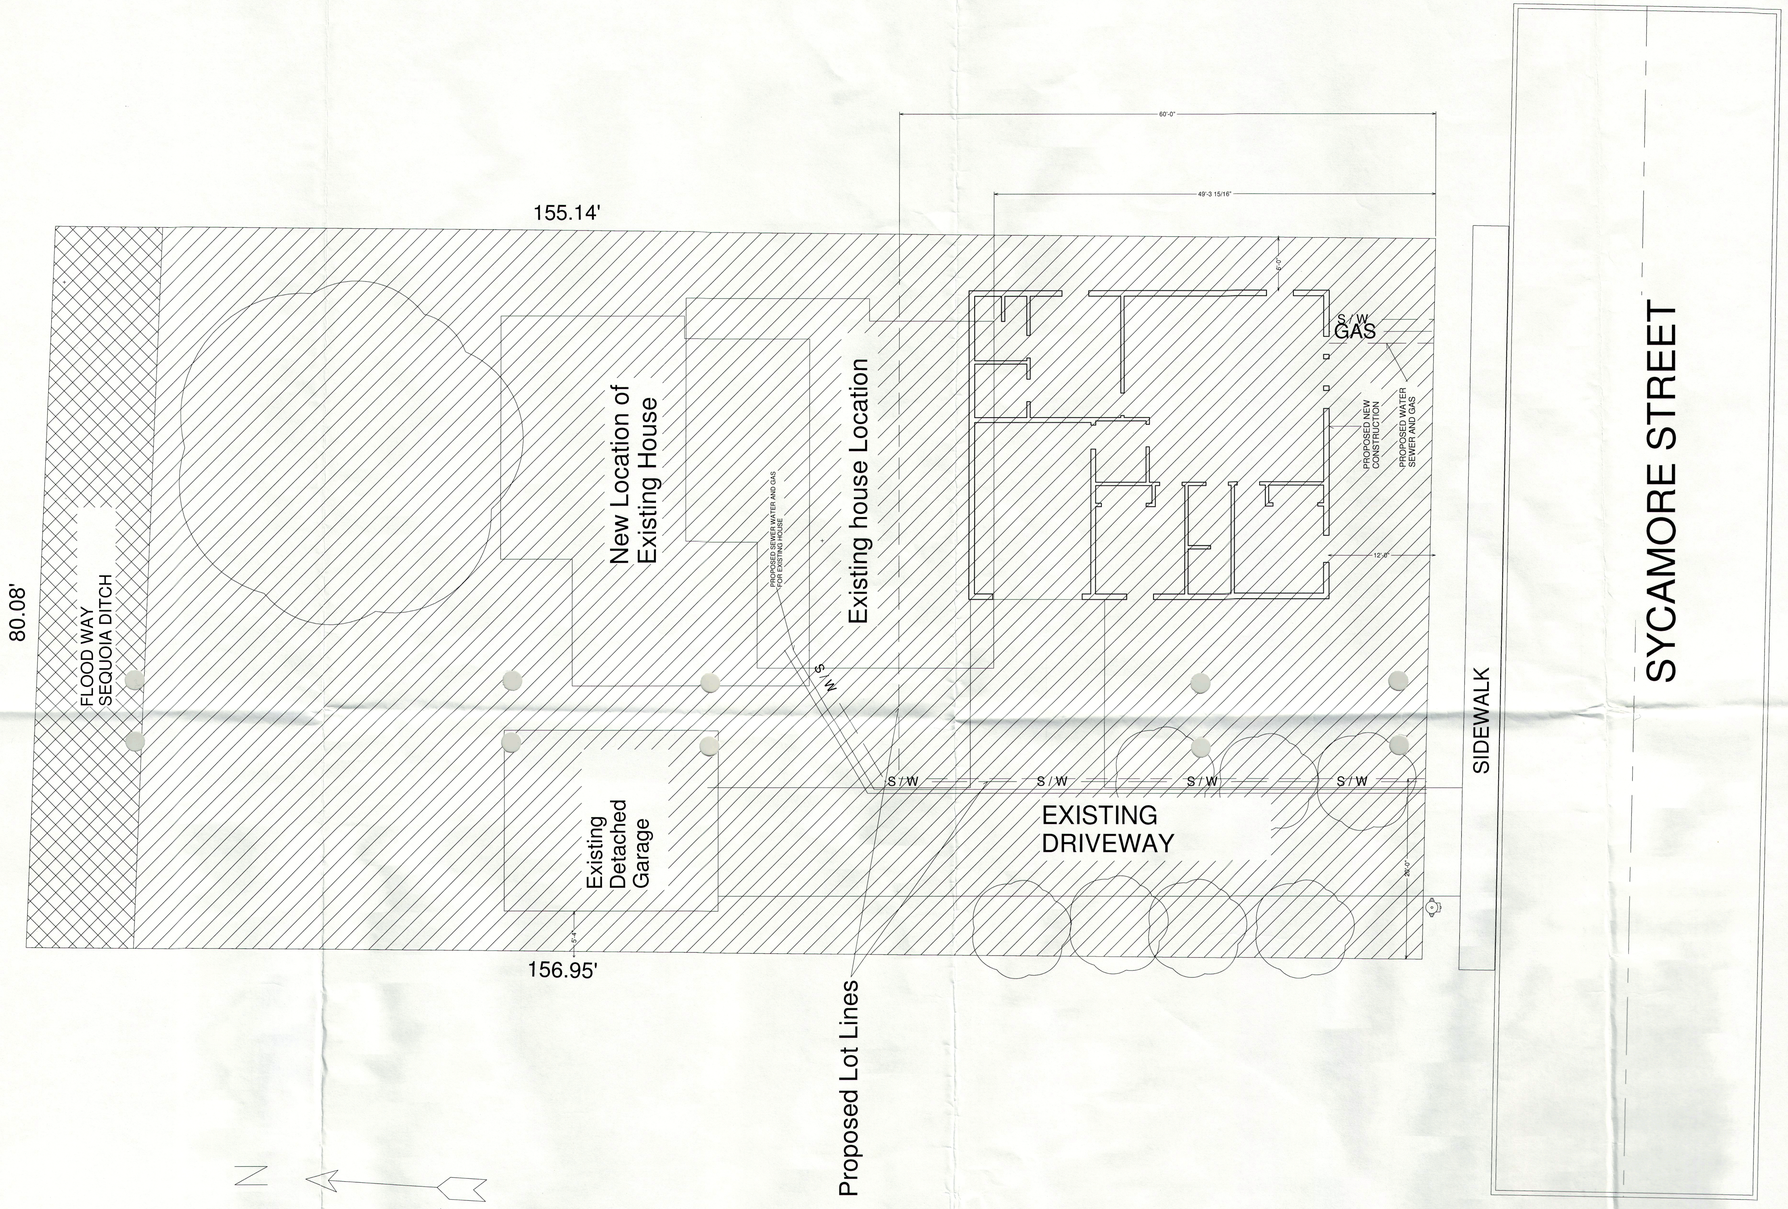

SITE PLAN

1/8 inch equal 1 foot

THRIFT BUILDERS LLC.

31166 TERRITORIAL DR.
HARRISBURG, OR 97446
541-554-0997

DATE:
5/25/2007

PLAN #
915S

JOB ADDRESS:
915 SYCAMORE ST
CORVALLIS, OR 97330

TITLE: SITE PLAN
PROJECT: SYCAMORE STREET
OWNER: JON BRISTOL

NOTES:

KEY

FLOOD WAY

FLOOD PLAIN

PAGE NO: 1

OF ONE