FILE: I:\CIVL3D Projects\15412\Production Drawings\Land-use\15412EXCOND.dwg [EX COND W-EX VEG ATT O-2] 5/11/2015 4:55 PM - Kyle

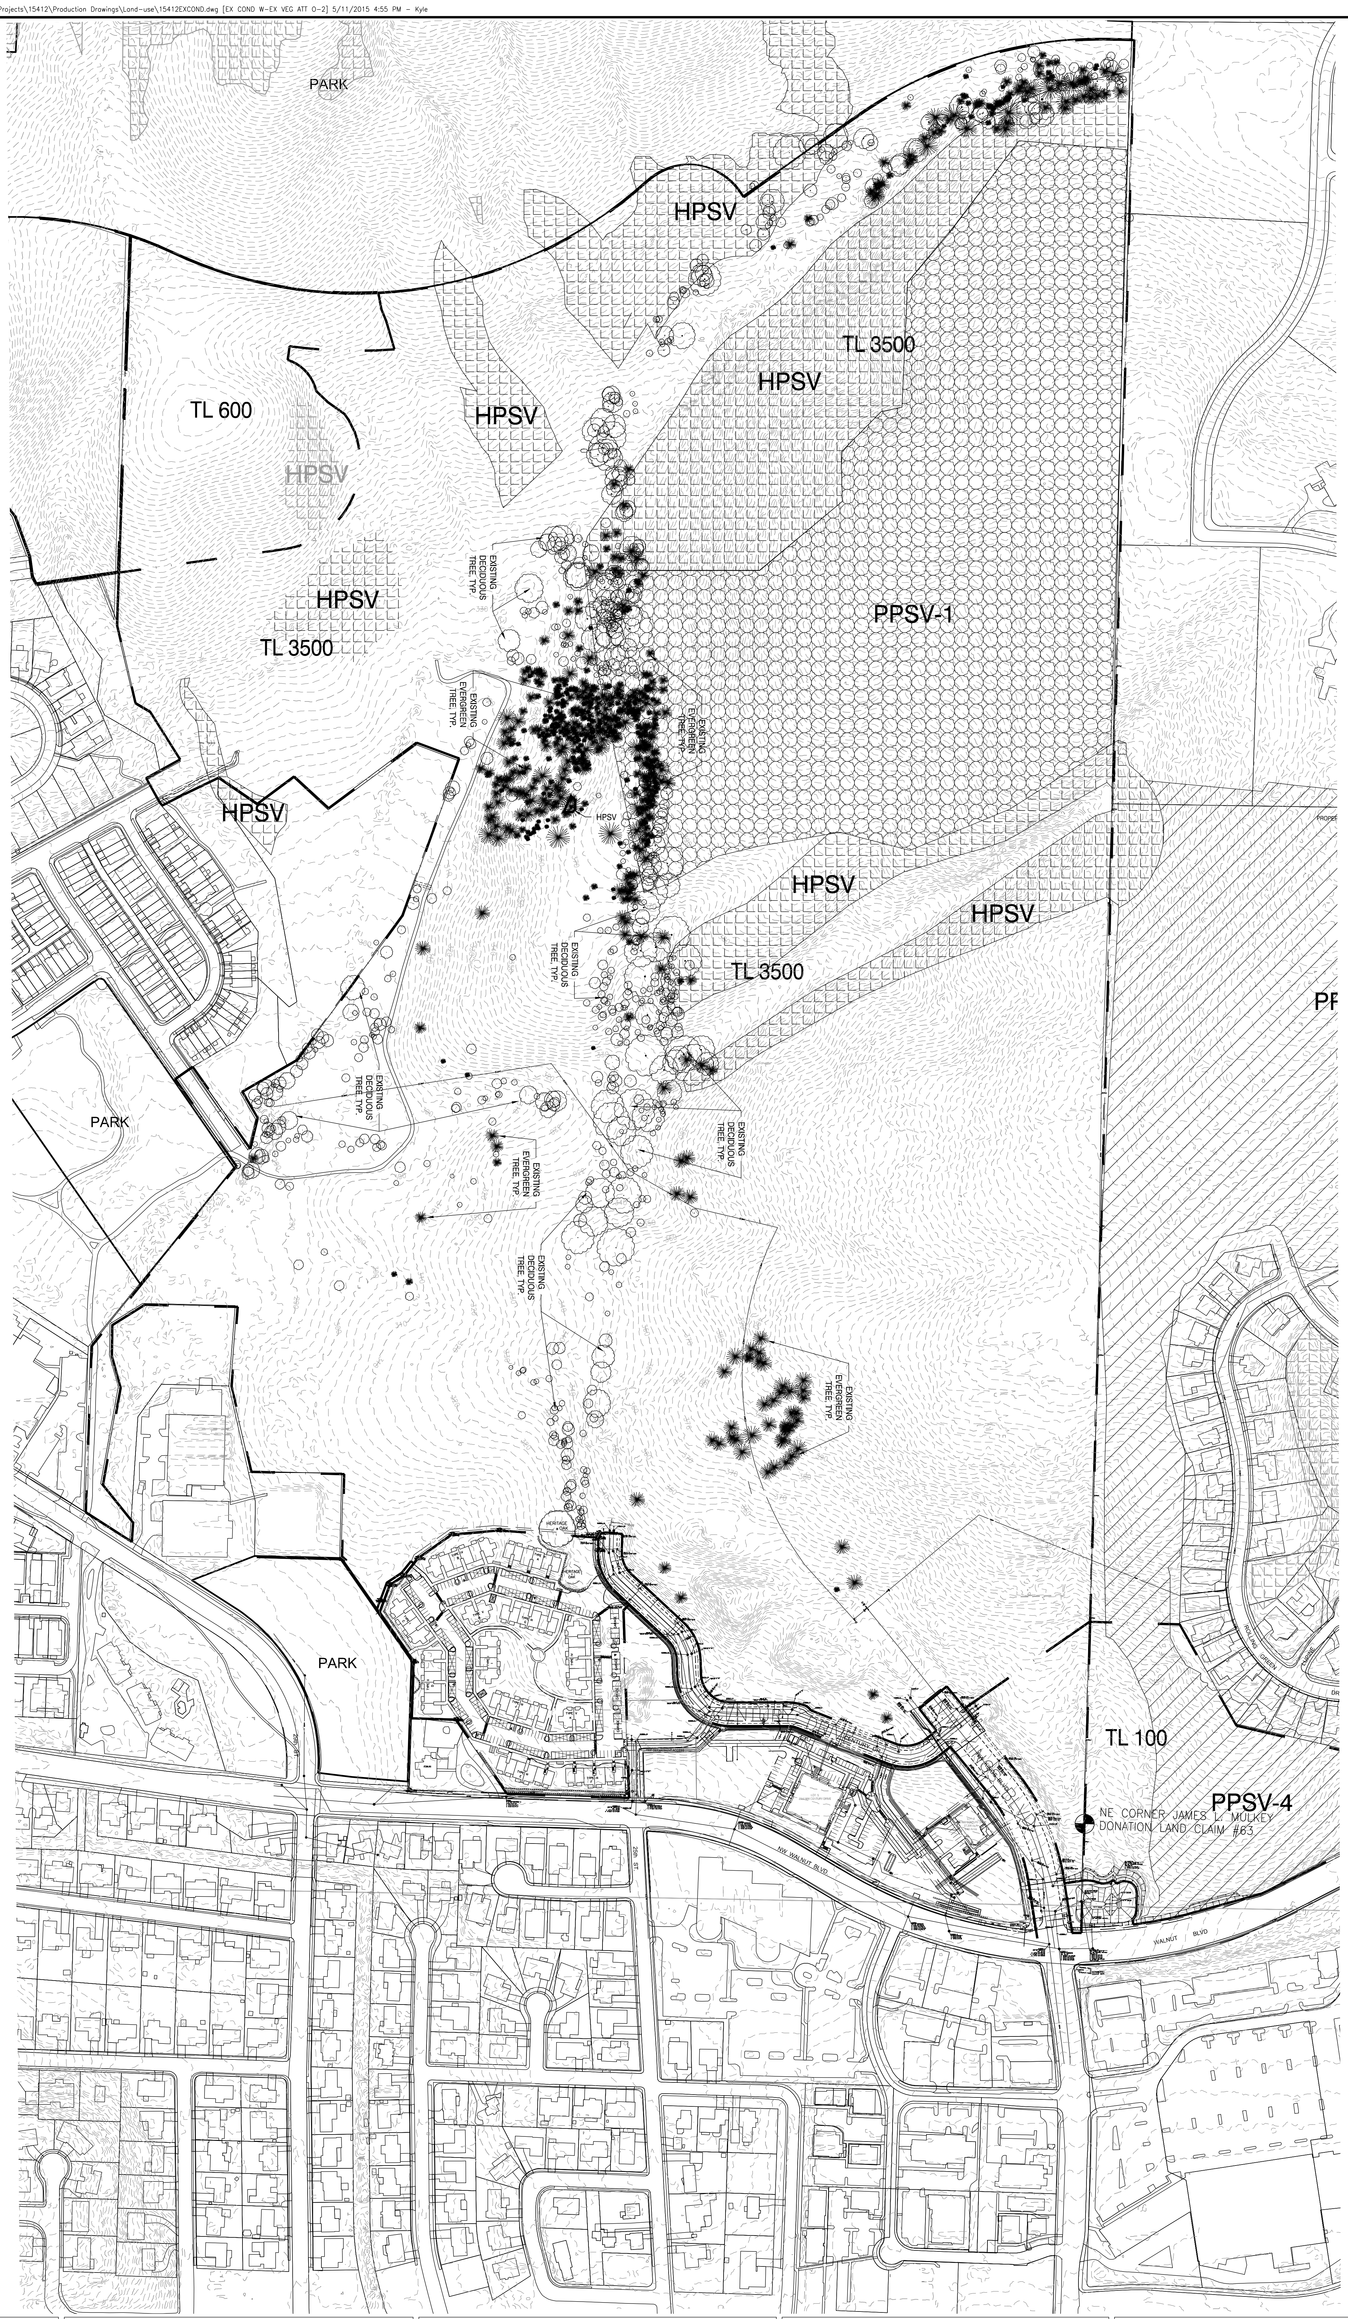

SCALE: 1" = 150'

SCALE IN FEET 0 75 150 300

ATTACHMENT "O-2"

JOB NO.	15412
DRAWN BY:	DEVCO
DRAWING:	

SHEET TITLE:

KINGS BOULEVARD STREET EXTENSION - EXISTING CONDITIONS WITH EXISTING VEGETATION

PREFERRED DESIGN

PROJECT:
KINGS BOULEVARD STREET EXTENSION
DETAILED DEVELOPMENT PLAN

PROJECT LOCATION:
TIMBERHILL
CORVALLIS, OREGON

CLIENT:
GPA1, LLC

DEVCO engineering inc.
Corvallis Oregon
(541) 757-8991
245 NE CONIFER, P.O. BOX 1211
CORVALLIS, OR 97339
WWW.DEVCOENGINEERING.COM

© COPYRIGHT 2015
DEVCO ENGINEERING, INC.
ALL RIGHTS RESERVED.

DRAWING STATUS:	DATE:	No.	REVISION:	DATE:
☐ PRELIMINARY		△		
☒ SUBMITTED	05/08/15	△		
☐ BID SET		△		
☐ PERMIT SET		△		
☐ CONST. SET		△		
☐		△		
		△		

FOR LAND USE PURPOSES ONLY