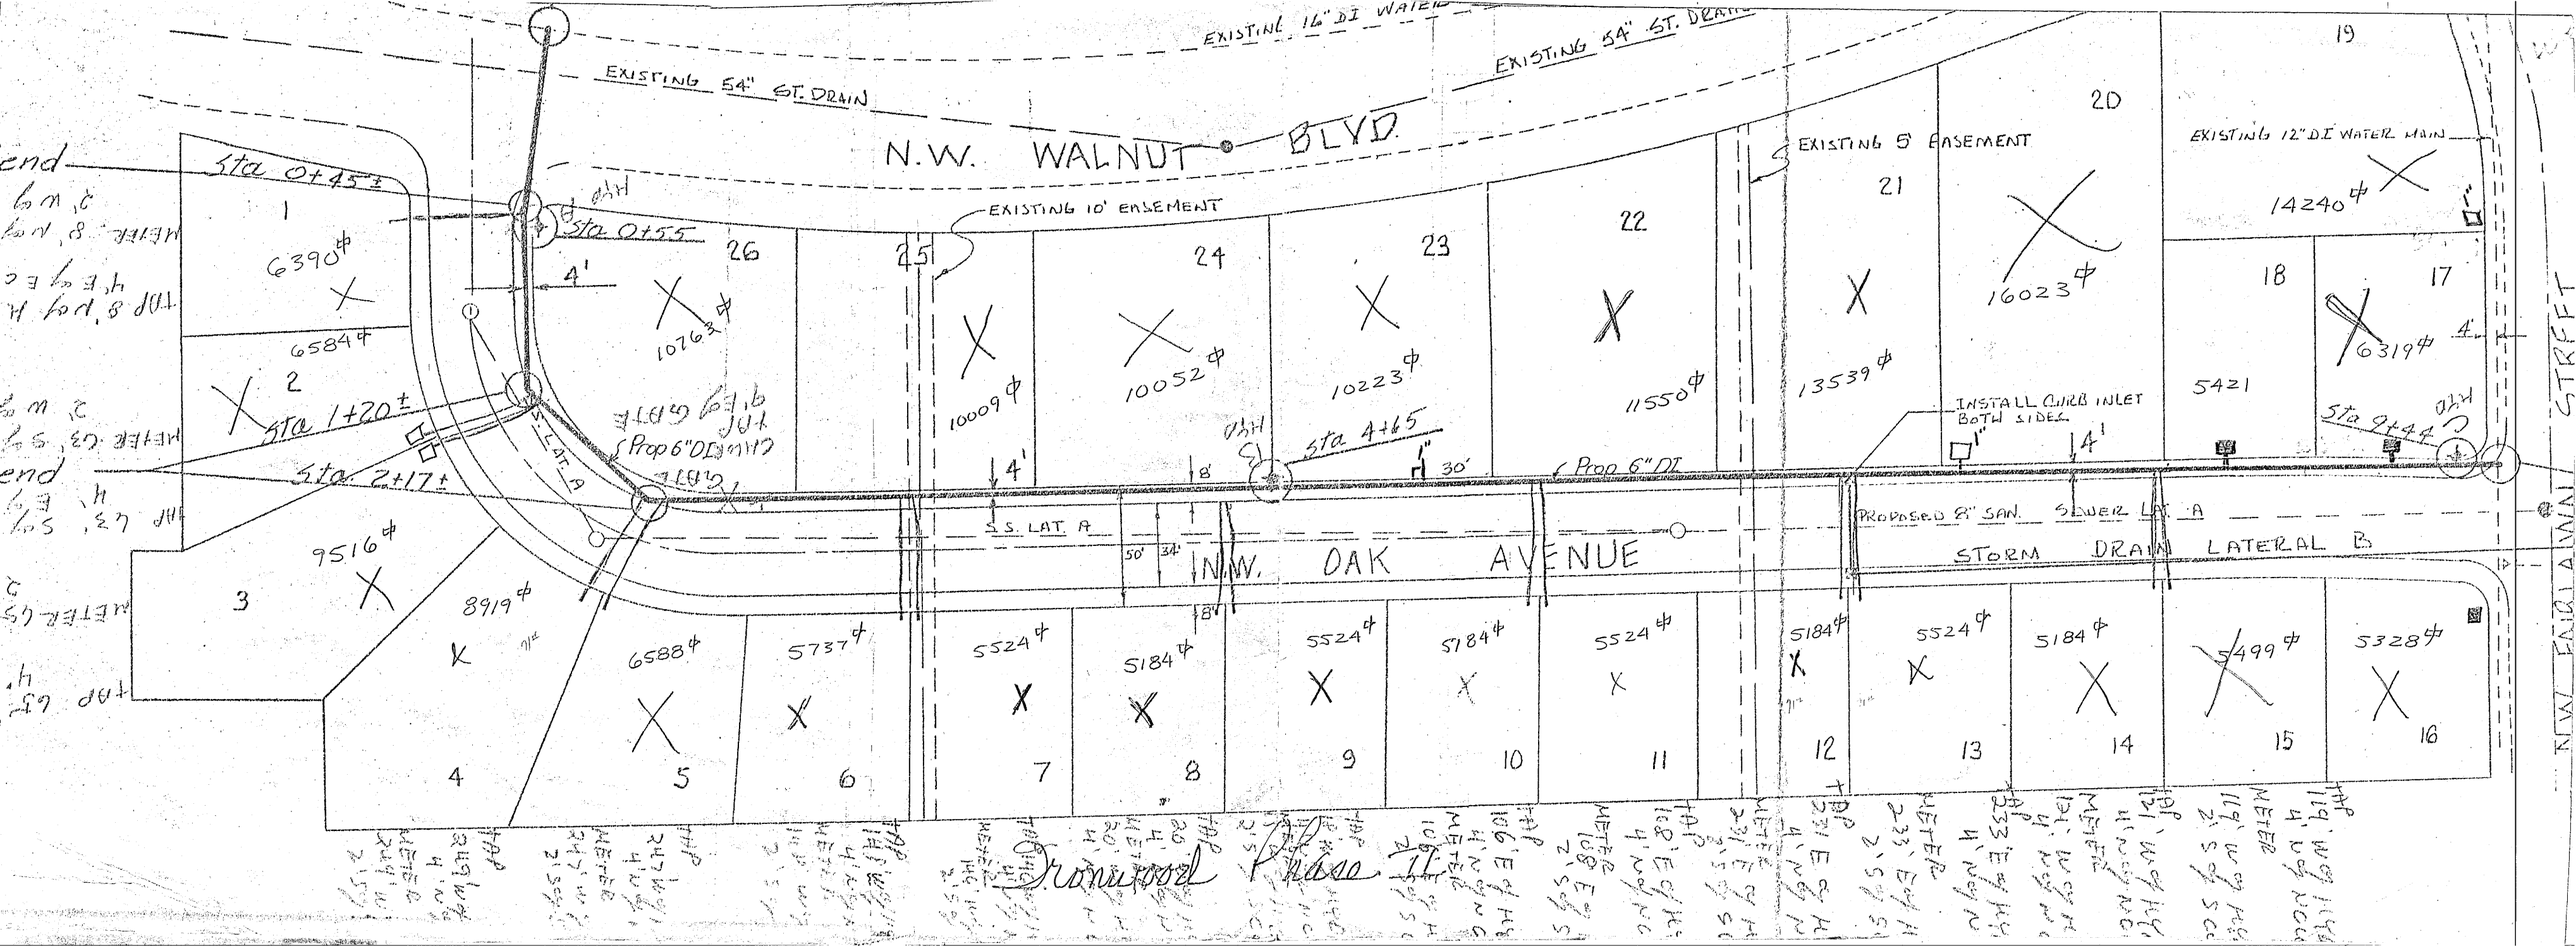
EXISTING 54" ST. DRAIN
EXISTING 16" DI WATER
EXISTING 54" ST. DRAIN
N.W. WALNUT BLVD.
EXISTING 10' EASEMENT
EXISTING 5' EASEMENT
EXISTING 12" D.I WATER MAIN
14240 ϕ
Sta 0+45 ±
Sta 0+55
Sta 1+20 ±
Sta 2+17 ±
Sta 4+65
Sta 2+44
INSTALL CURB INLET BOTH SIDES
Prop 6" DI
S. LAT. A
LAT. A
PROPOSED 8" SAN. SEWER LAT. A
STORM DRAIN LATERAL B
N.W. OAK AVENUE
1
2
3
4
5
6
7
8
9
10
11
12
13
14
15
16
17
18
19
20
21
22
23
24
25
26
6390 ϕ
6584 ϕ
10763 ϕ
10009 ϕ
10052 ϕ
10223 ϕ
11550 ϕ
13539 ϕ
16023 ϕ
9516 ϕ
8919 ϕ
6588 ϕ
5737 ϕ
5524 ϕ
5184 ϕ
5524 ϕ
5784 ϕ
5524 ϕ
5184 ϕ
5524 ϕ
5184 ϕ
5499 ϕ
5328 ϕ
5421
6319 ϕ
Ironwood Place II

FLG FH
6" FLG GATE VALVE
8" MJ x 6" FLG TEE

STA 1+65

STA 6+05

STA 9+11.36

6" FLG x MJ GATE VALVE

FLG FH
6" FLG GATE VALVE
8" MJ x 6" FLG TEE

991 987 983 977 971 961

FH #2

PROPOSED 8" C.I.

STA 9+32.50 P.M. NAIL AND TAG
STA 9+00 IN A MONUMENT BOX

IRONWOOD AVE. ST. NEET

WAYLAND

2427

TAP 1" AWWA
45' S of PRE RIM
1' E of MAIN LINE
10/30/95

TAP 1" AWWA
25' W of FH #2
6' S of N.P.L. of NW WAYLAND ST.
10/29/95

TAP 1" AWWA
245' W of FH #2
6' S of N.P.L. of NW WAYLAND ST.
10/29/95
992

TAP 1" AWWA
95' W of FH #2
6' S of N.P.L. of NW WAYLAND ST.
10/29/95
986

TAP 1" AWWA
23' W of FH #2
6' S of N.P.L. of NW WAYLAND ST.
10/29/95
980

TAP 1" AWWA
62' E of FH #2
5' S of N.P.L. of NW WAYLAND ST.
10/29/95
X

TAP 1" AWWA
144' E of FH #2
5' S of N.P.L. of NW WAYLAND ST.
10/29/95
972

TAP 1" AWWA
245' E of FH #1
5' S of N.P.L. of NW WAYLAND ST.
10/29/95
X

CURB RETURN
STA 9+04

CURB RETURN
STA 9+04

3"

PROPOSED 6" C.I.

956

TAP 1" AWWA
74' S of SPL of END WAYLAND ST
3' E of N.P.L. of NW CYPRESS AVE
10/30/95

TAP 1" AWWA
20' S of SPL of NW WAYLAND ST
31' E of N.P.L. of NW CYPRESS AVE
10/30/95

EXISTING 1" SERVICE
METER PIT
8' S of SPL of NW WAYLAND ST
45' W of N.P.L. of NW CYPRESS AVE

4 5 16 17 18 19 20 21

BEGINNING OF PROJECT
STA 1+00.77
MATCH EXISTING 6" DIP & PAVEMENT
W/ SURFACE AT 1.0' ABOVE CLEAN VERTICAL FACE

INTERSECTION
WAYLAND STREET
CYPRESS AVE. & STERLING

NOTE: TIE THE 2 BLOWOFFS TOGETHER FOR FILLING, FLUSHING NEW MAINS. TEMPORARY CONNECTION TO BE REMOVED BY CITY FORCES AFTER LINE IS ACCEPTED.

WATER SYSTEM FOR
IRONWOOD SUBDIVISION

6" MJ PIPE
6" MJ PLUG W/ TEMPORARY BLOWOFF
END OF LINE
STA 1+00.00 MATCH
EXISTING 6" DIP & PAVEMENT
CONNECT 2" STORM LINE
TO EXISTING SANITARY
W/ SURFACE AT STA
A/C TO PROVIDE CLEAN
VERTICAL SURFACE

SEE NOTE

EXISTING PLUG & BLOWOFF

6" C. DRESSER
5' N & 3' E of N.E. CORNER P.P.N.
791 CYPRESS
10/24/95

NW WAYLAND ST
N 00° 01' W

0+00 1+00

NW WAYLAND STREET

CITY TO INSTALL SERVICE LINE AT HIGH POINT TO LOT 2

EXISTING GROUND

CLASS A BACK FILL

CLASS B BACK FILL

WATER SYSTEM
FOR IRONWOOD SUBDIVISION
WAYLAND, OREGON

IRONWOOD SUB.
SERVICE LOCATIONS