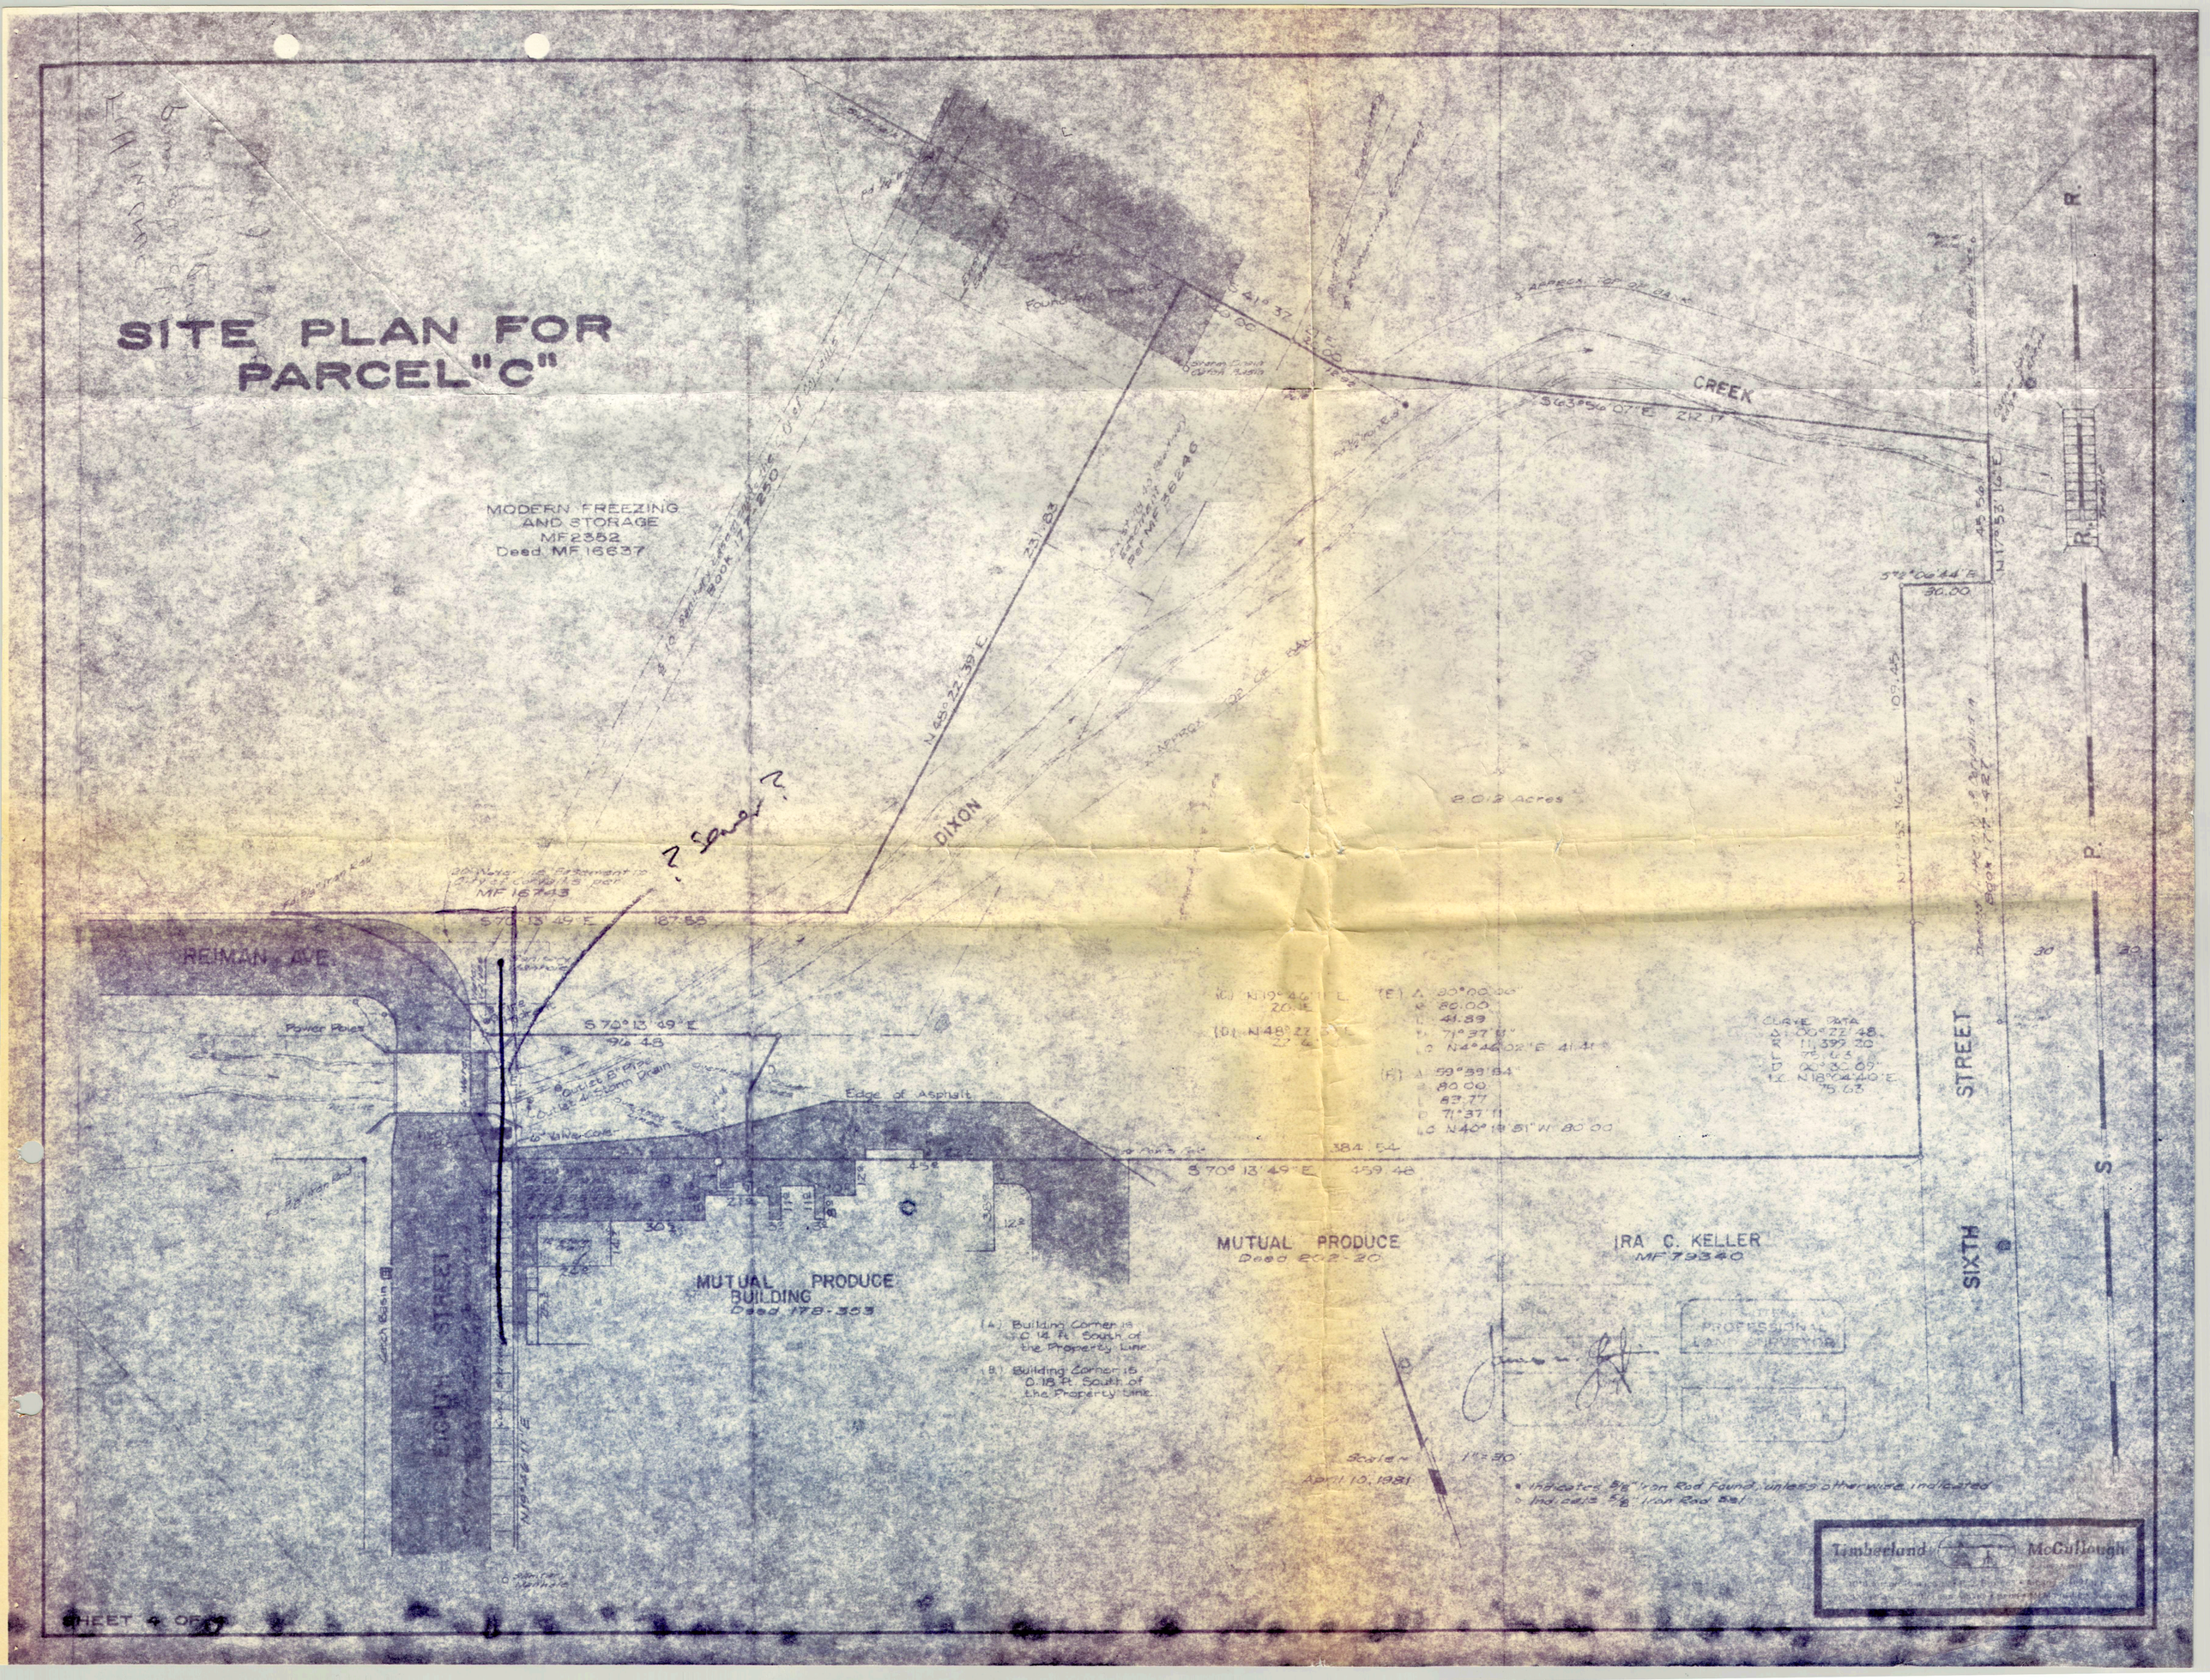
SITE PLAN FOR
PARCEL "C"
MODERN FREEZING
AND STORAGE
MF2352
Deed MF 16637
CREEK
DIXON
REIMAN AVE.
Power Poles
Edge of Asphalt
MUTUAL PRODUCE
BUILDING
Deed 178-353
MUTUAL PRODUCE
Deed 202-20
IRA C. KELLER
MF 79340
EIGHTH STREET
SIXTH STREET
2.012 Acres
(A) Building Corner is 0.14 ft. South of the Property Line
(B) Building Corner is 0.18 ft. South of the Property Line
Scale 1"=30'
April 10, 1981
Timberland McCullough
SHEET 4 OF