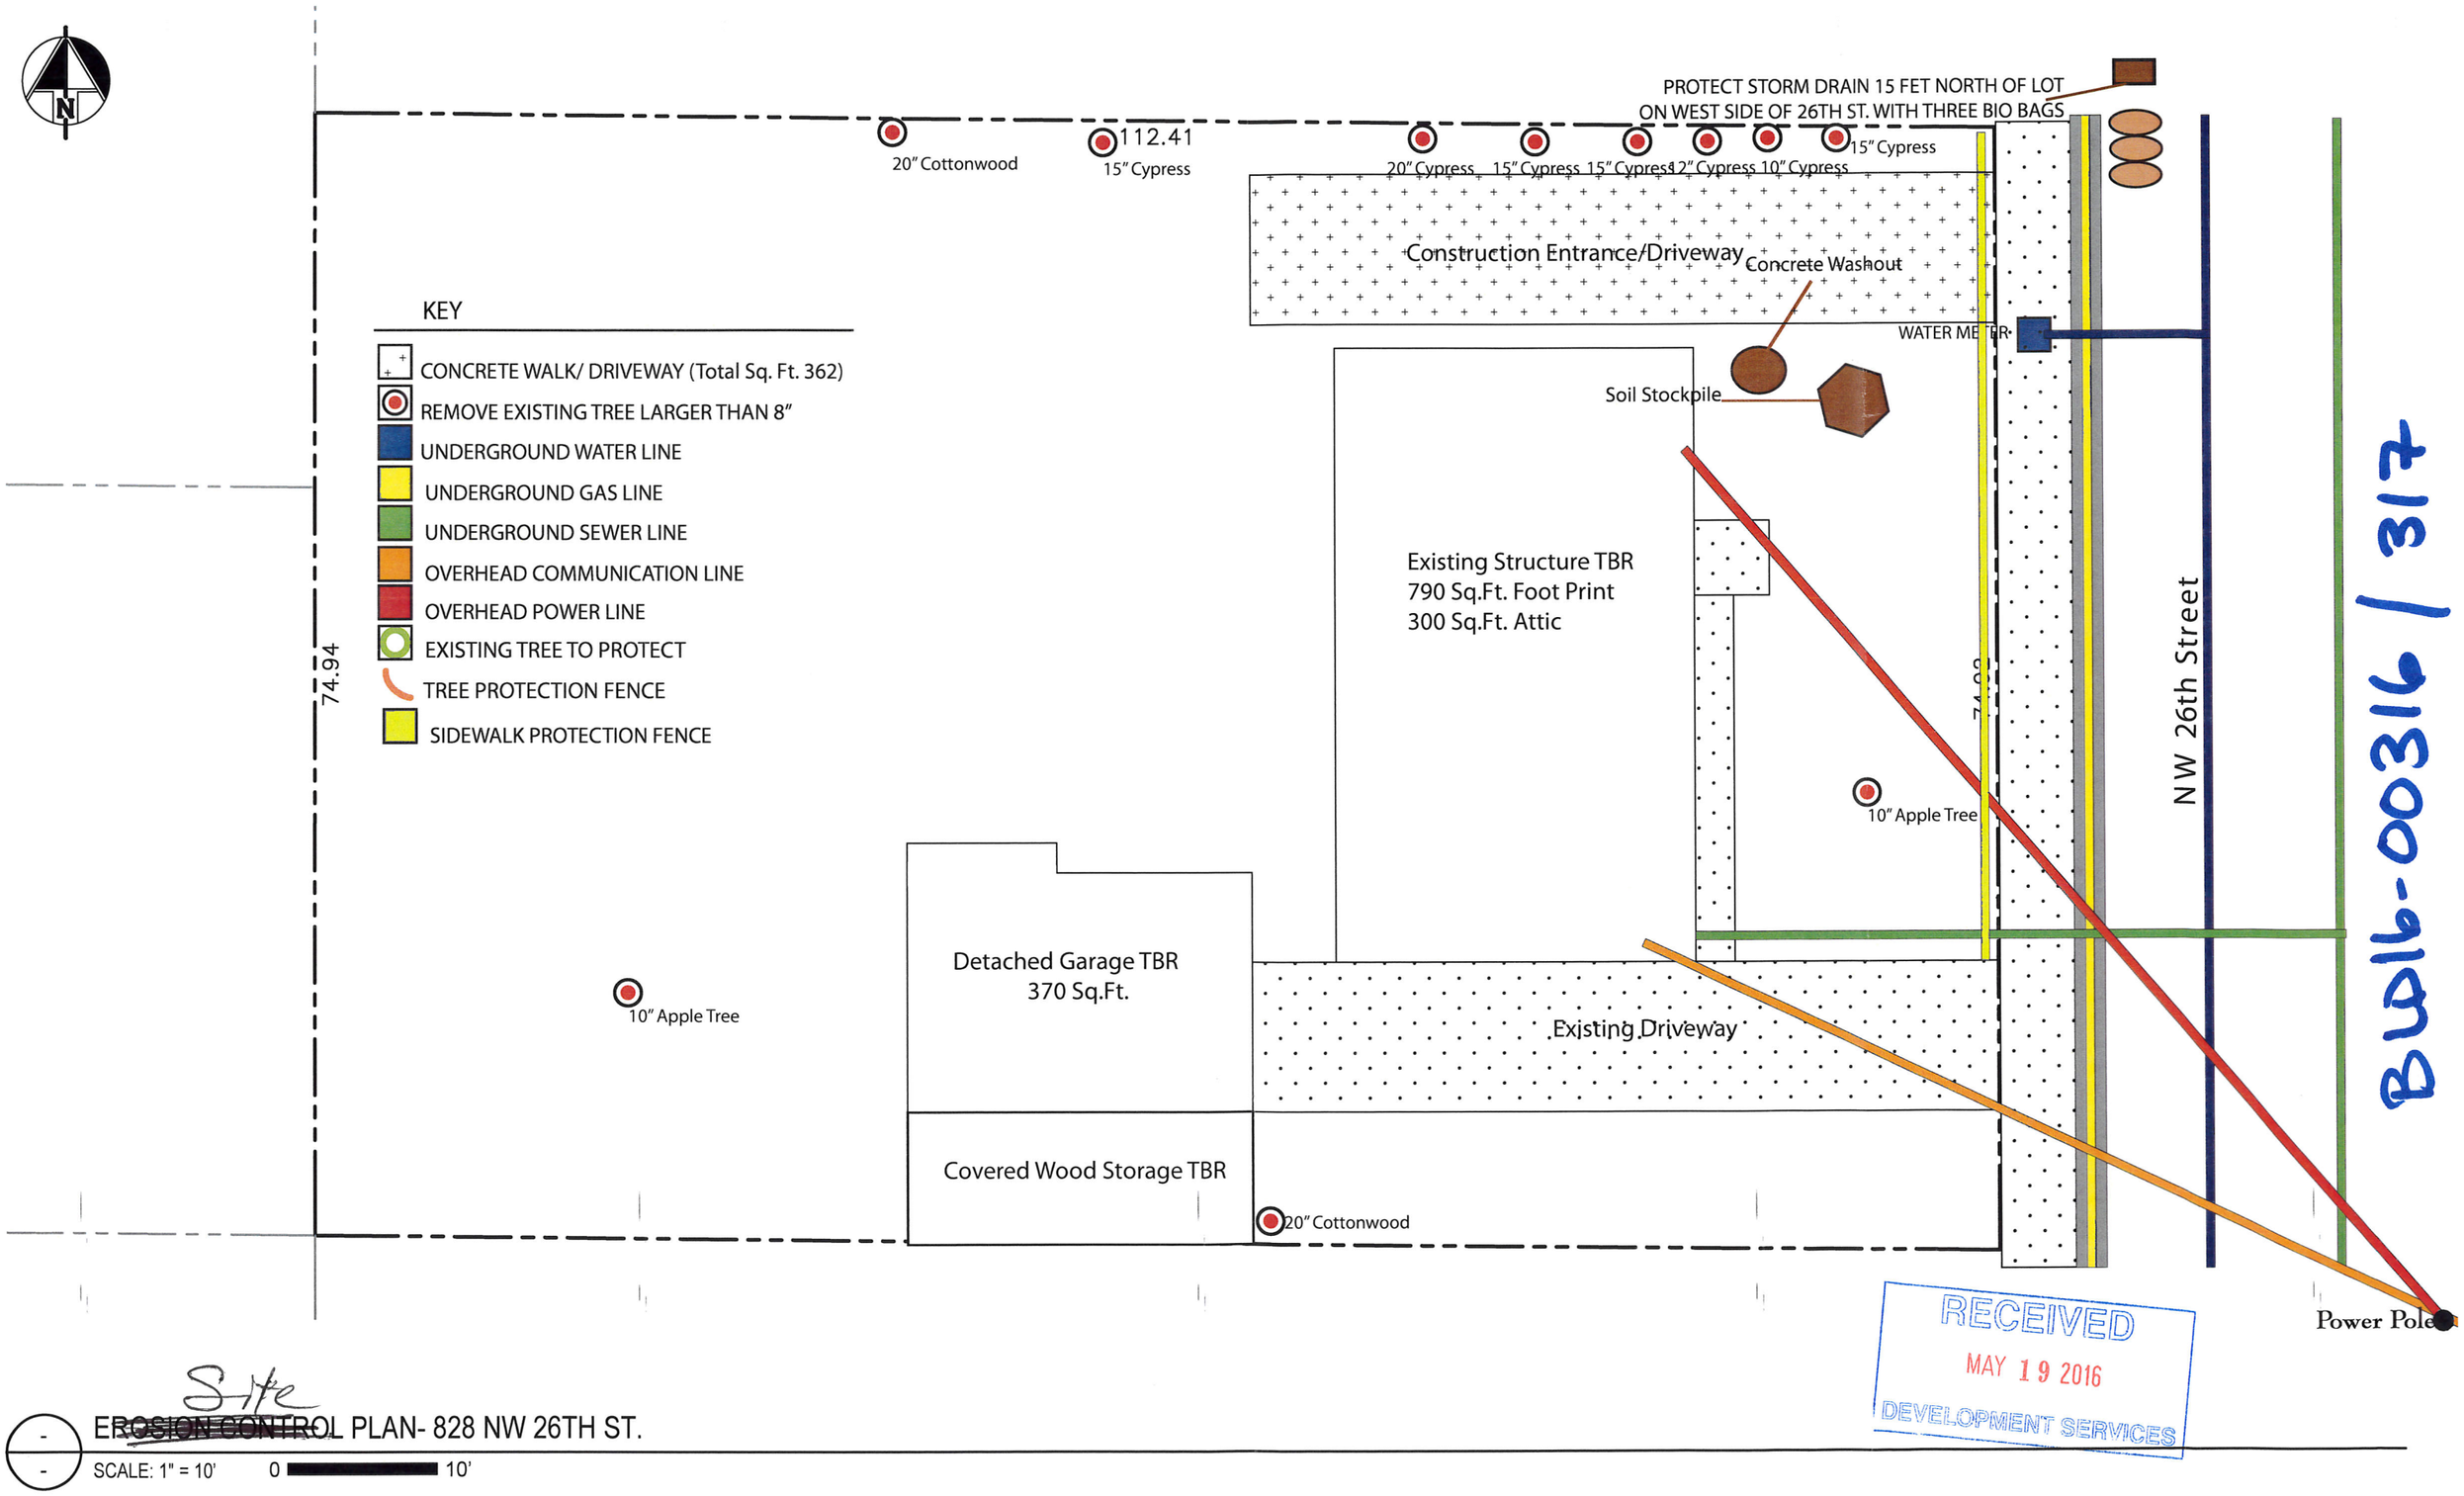

BUIL-003147

RECEIVED
MAY 19 2016
DEVELOPMENT SERVICES

Site

EROSION CONTROL PLAN- 828 NW 26TH ST.

SCALE: 1" = 10' 0 10'

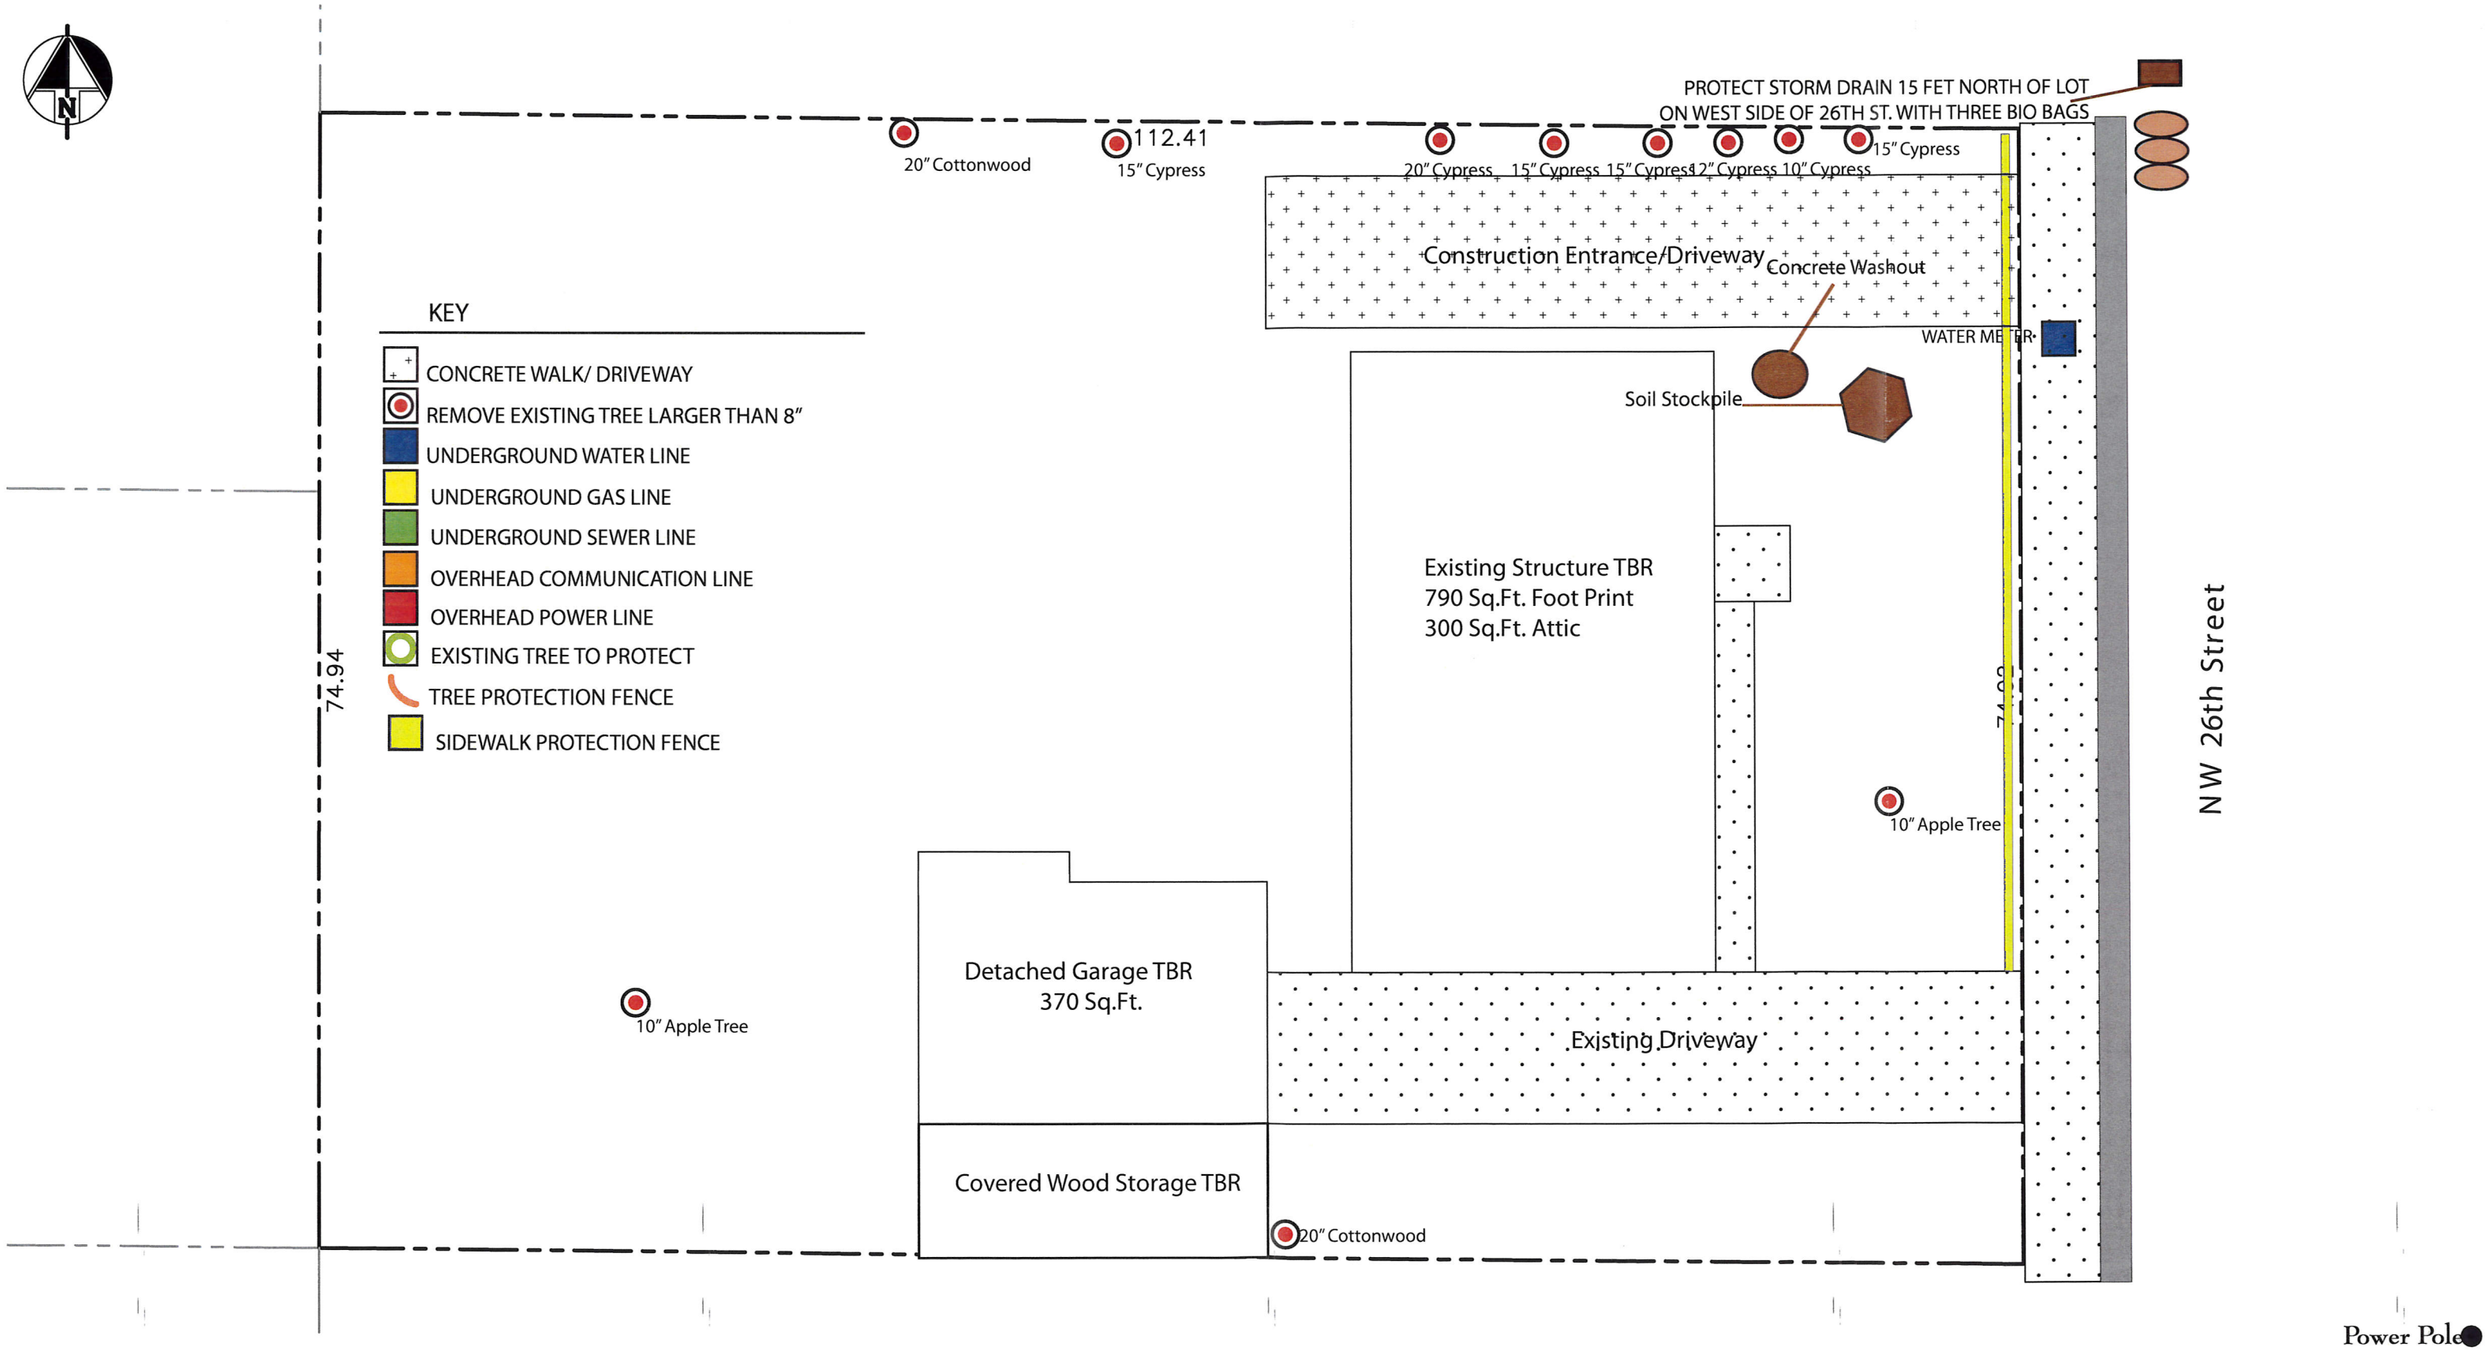

EROSION CONTROL PLAN- 828 NW 26TH ST.

SCALE: 1" = 10' 0 10'