460 SW WESTERN
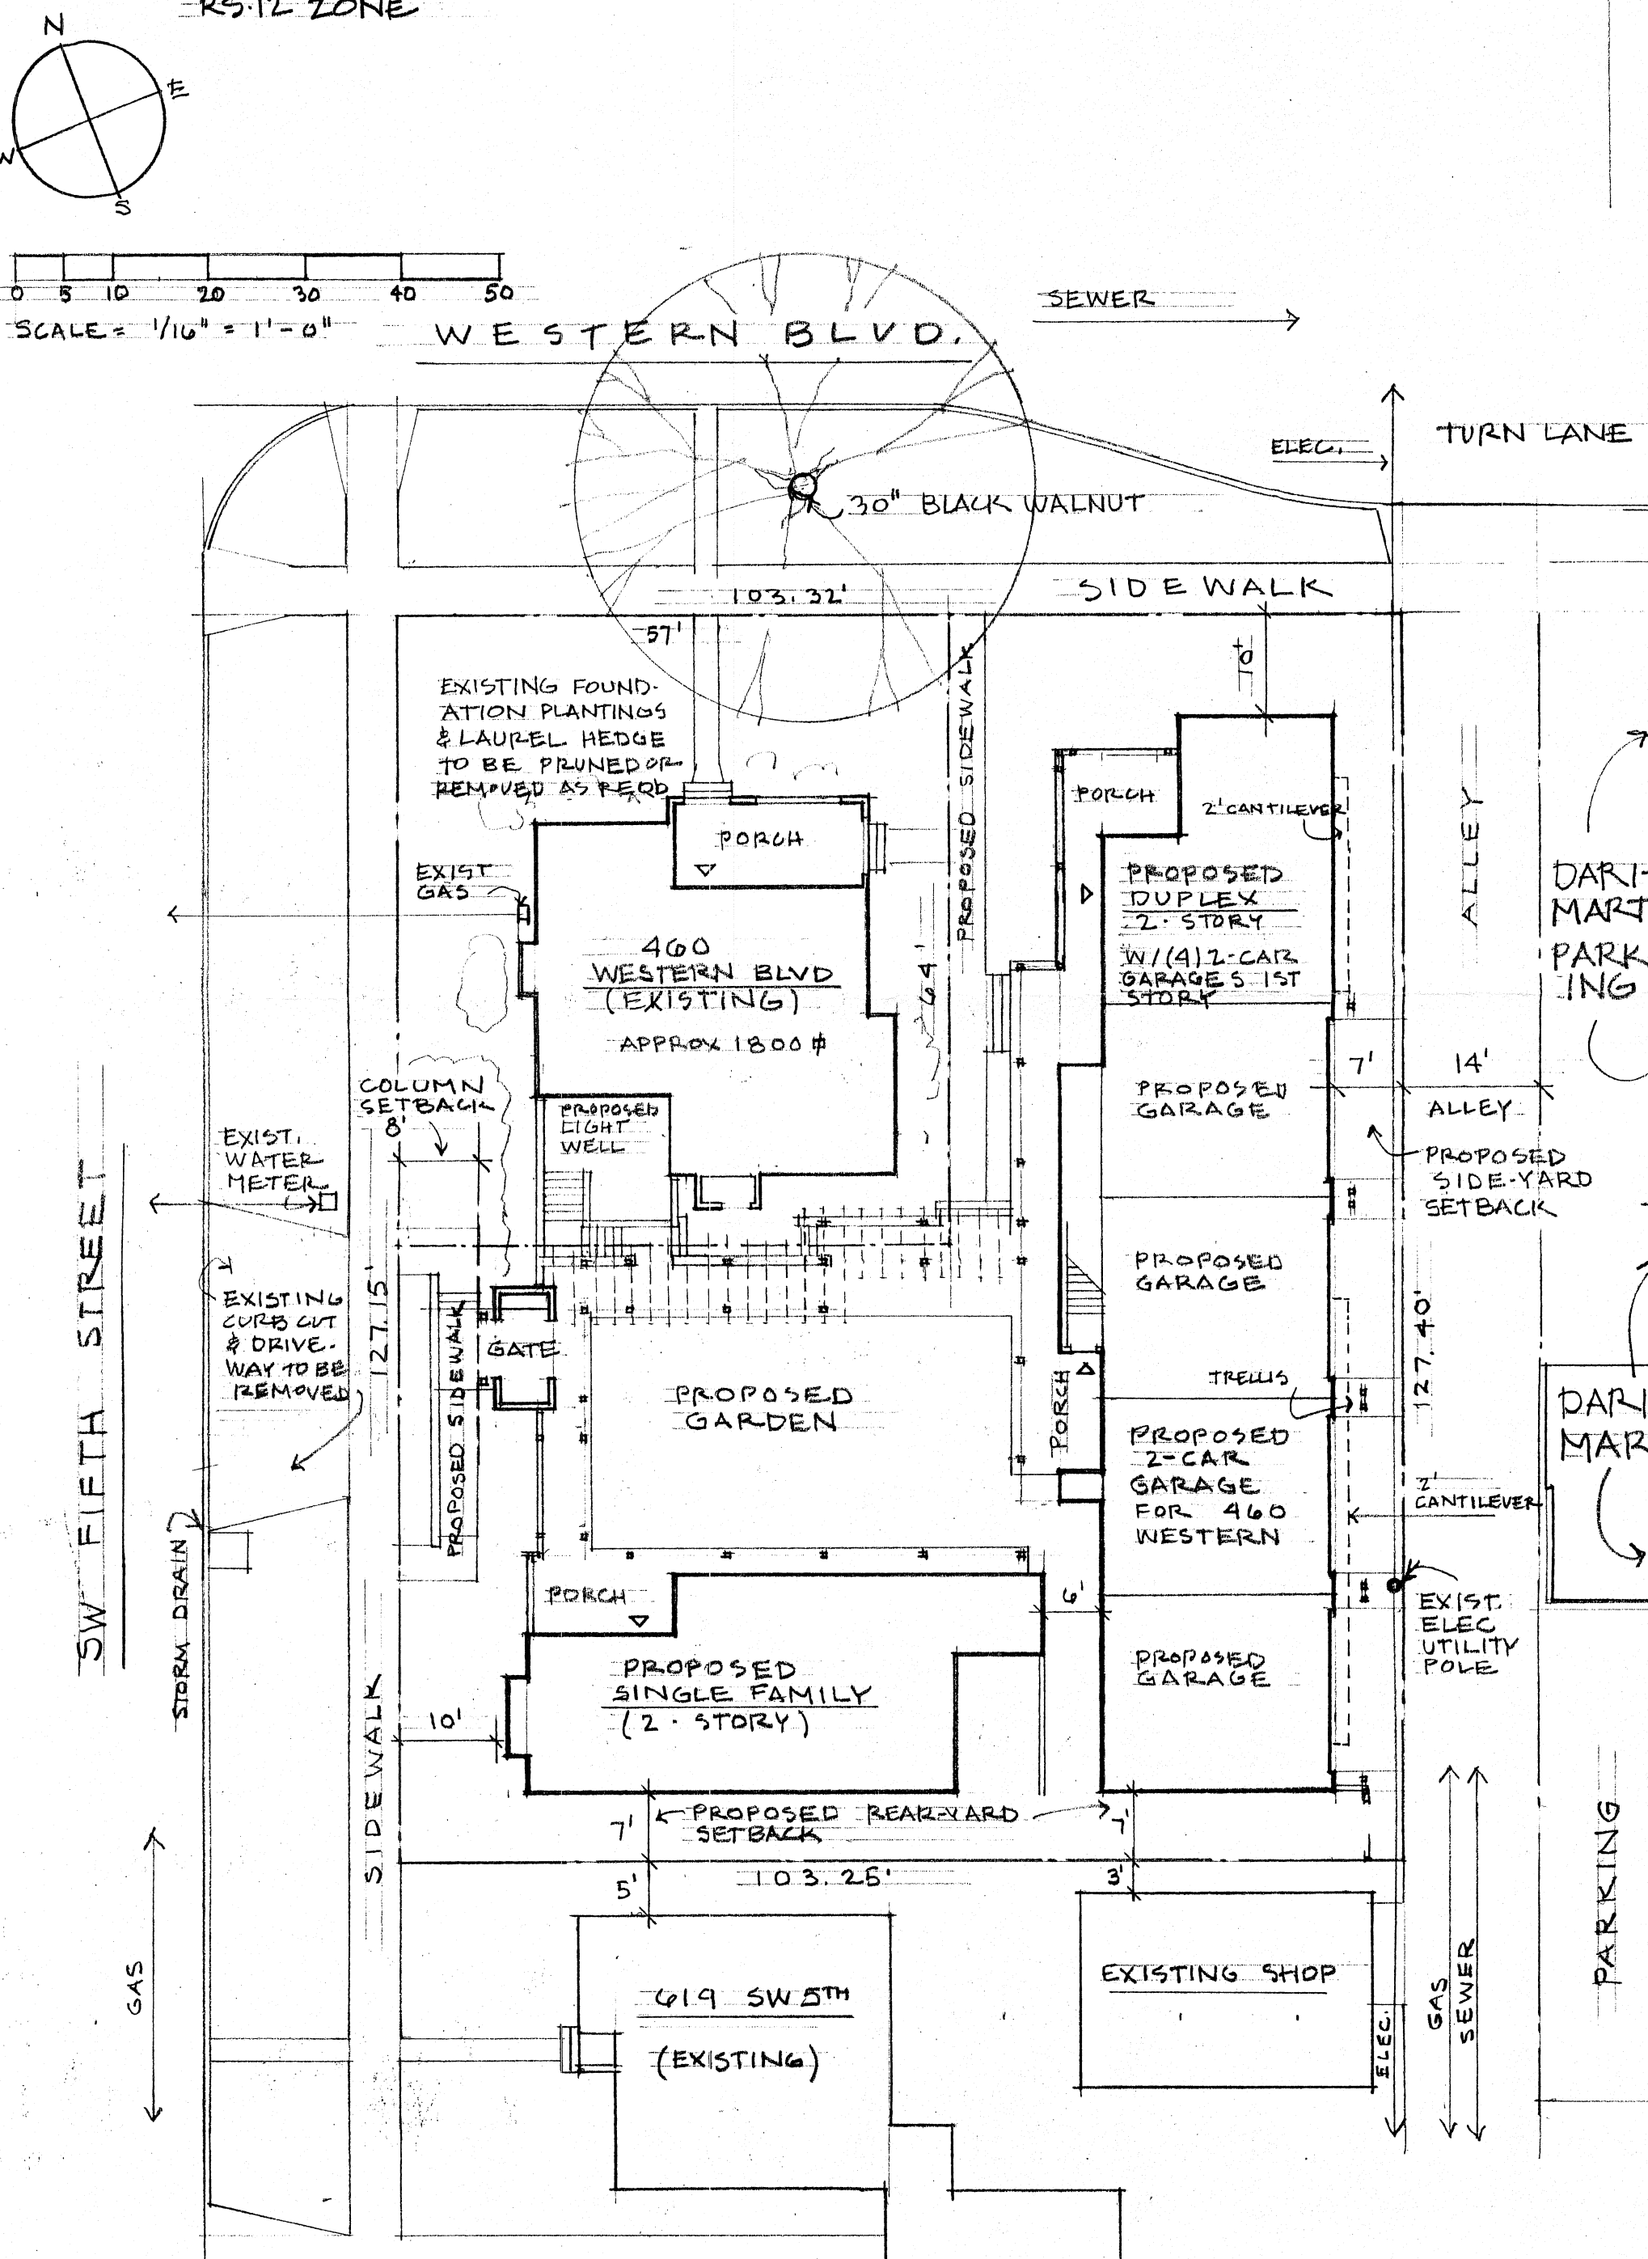
RS-12 ZONE