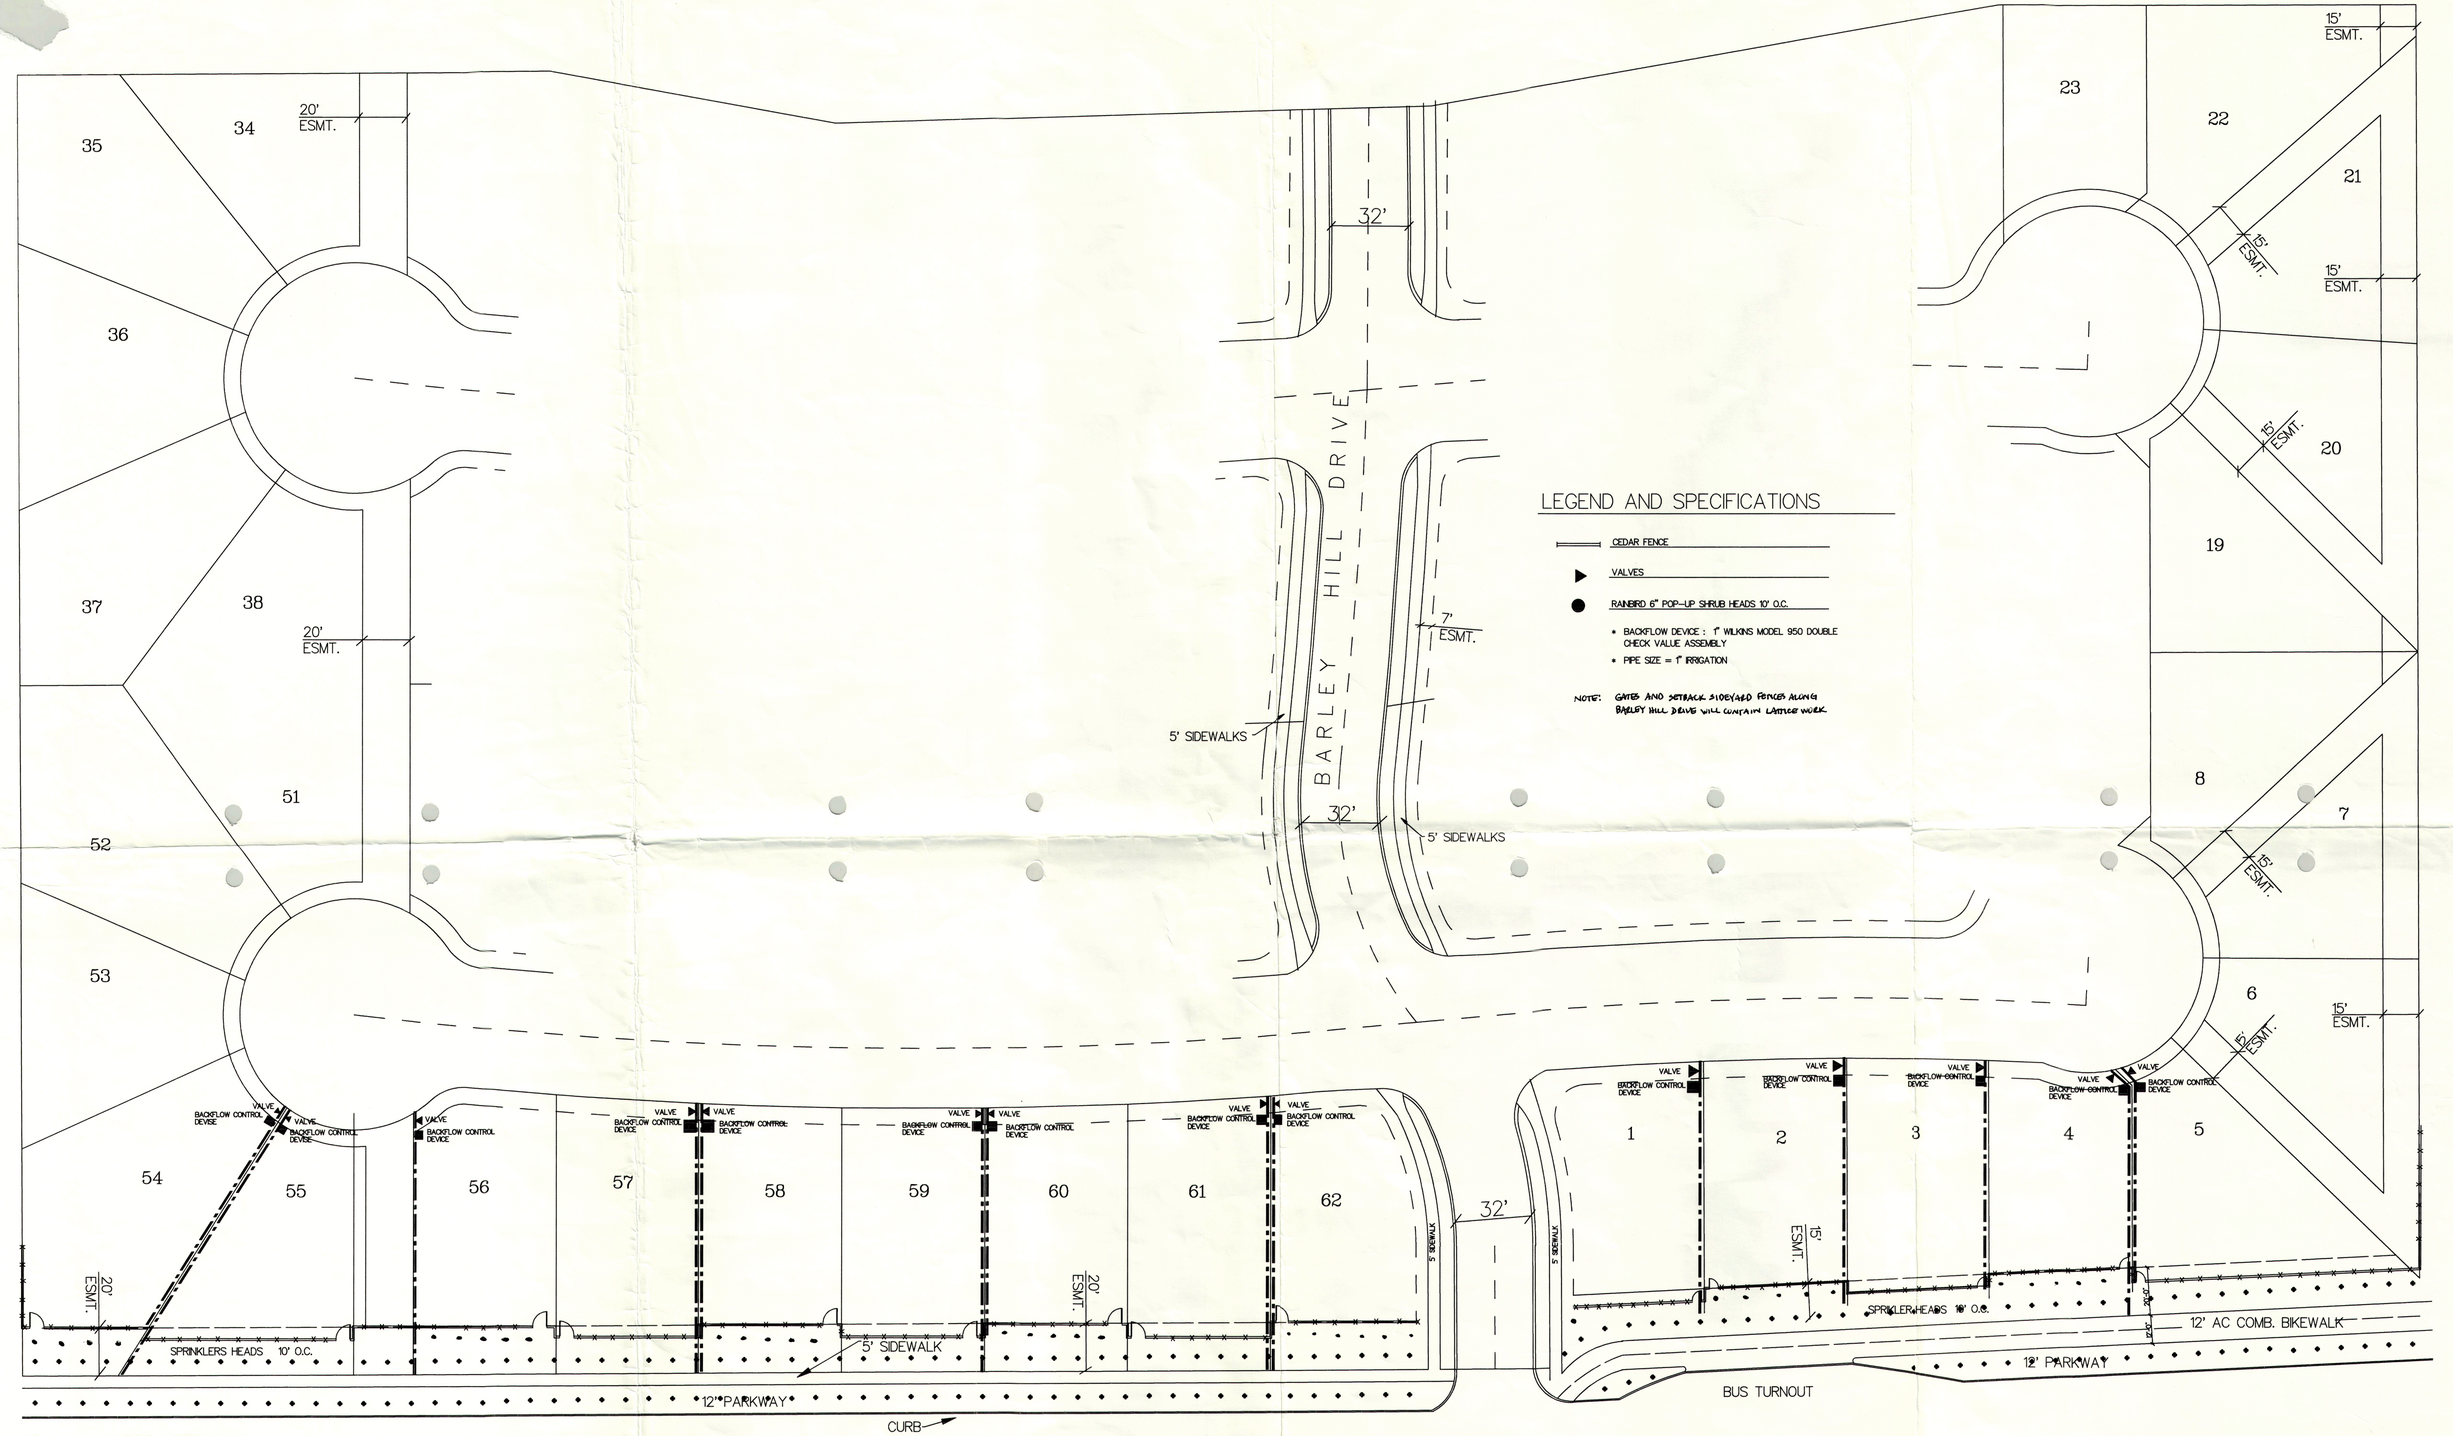

LEGEND AND SPECIFICATIONS

- CEDAR FENCE
- VALVES
- RAINBIRD 6" POP-UP SHRUB HEADS 10' O.C.
- BACKFLOW DEVICE : 1" WILKINS MODEL 950 DOUBLE CHECK VALUE ASSEMBLY
- PIPE SIZE = 1" IRRIGATION

NOTE: GATES AND SETBACK SIDEYARD FENCES ALONG BARLEY HILL DRIVE WILL CONTAIN LATTICE WORK.

FINAL APPROVED SET.

RECEIVED OCT - 5 1994

S.W. COUNTRY CLUB DRIVE

BARLEY HILL - IRRIGATION PLAN

SCALE : 30' = 1"

K – 3 INC.