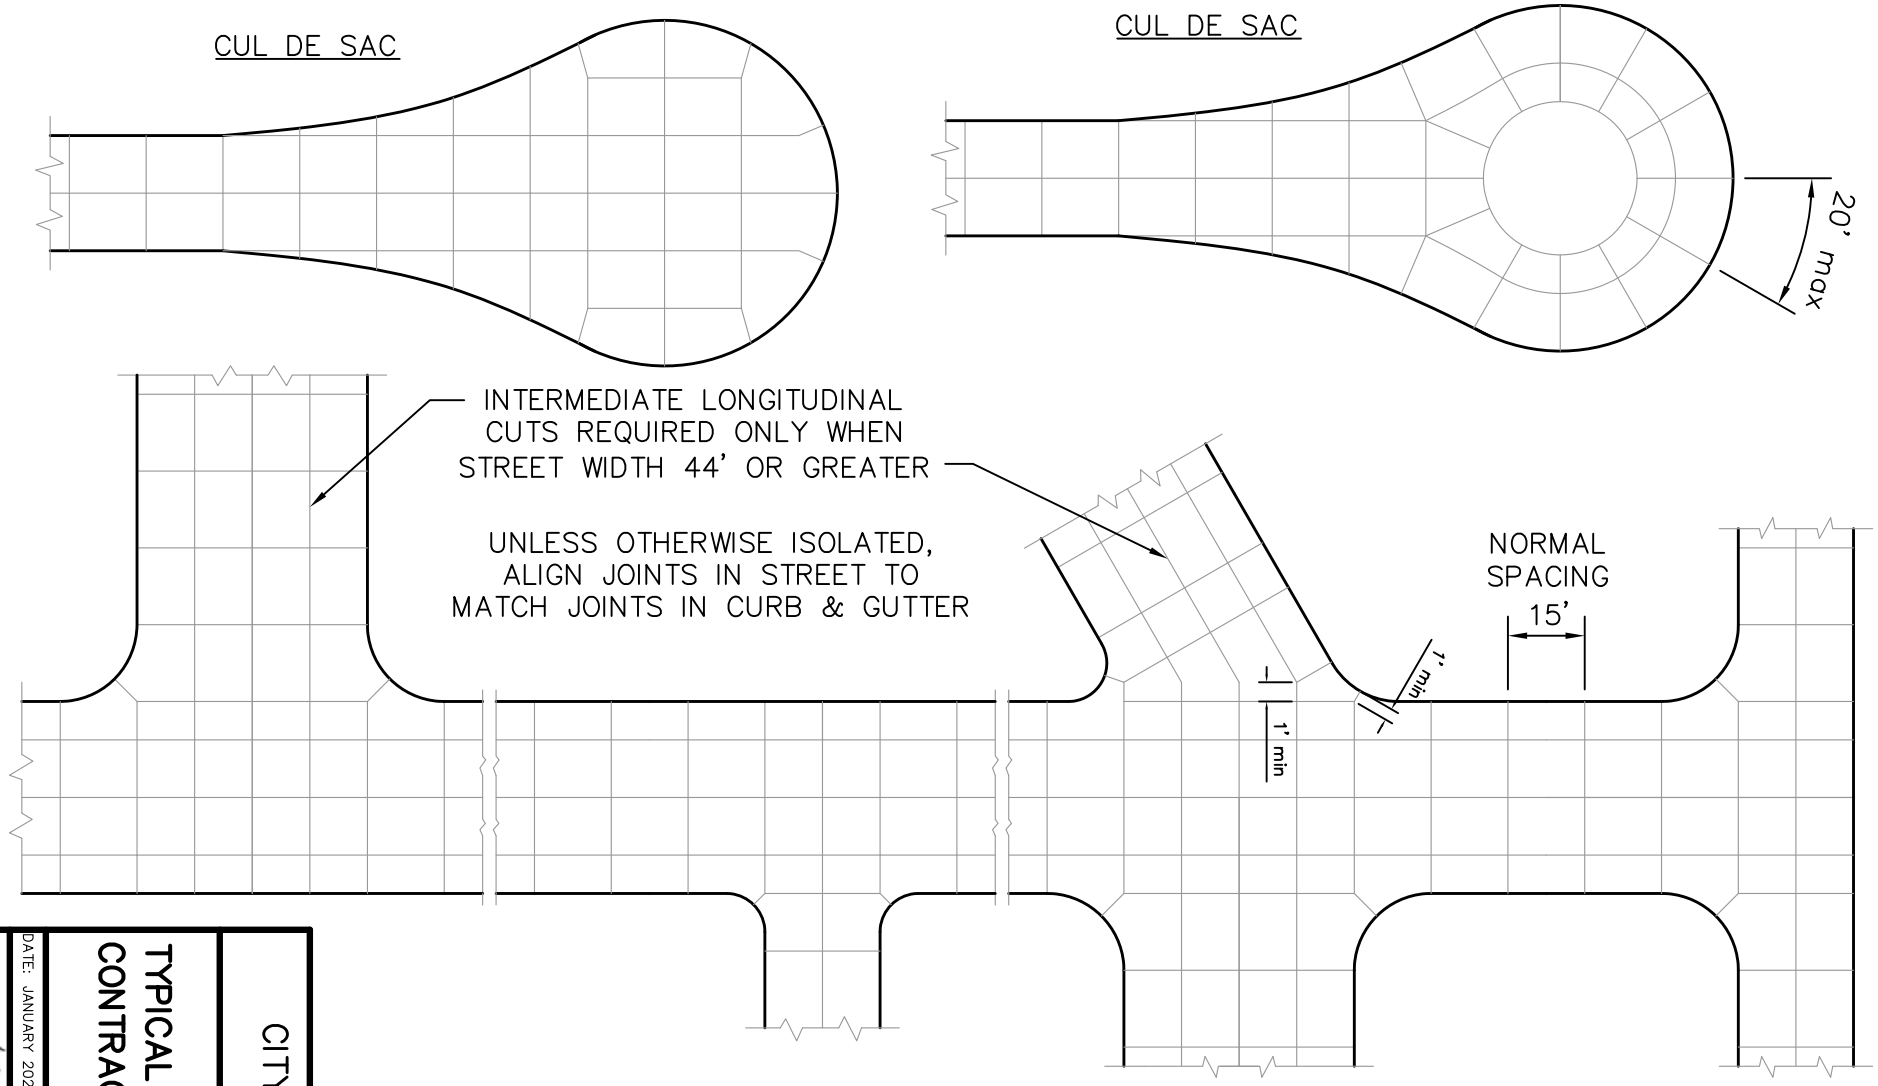

CONTRACTION JOINT PATTERNS SHALL, AS CLOSE AS PRACTICABLE, APPROXIMATE A SQUARE PATTERN

CITY OF CORVALLIS
ENGINEERING DIVISION

TYPICAL CONCRETE STREET CONTRACTION JOINT DETAIL

DATE: JANUARY 2020
SCALE: NONE
APPROVED:
STANDARD DETAIL No. 102